



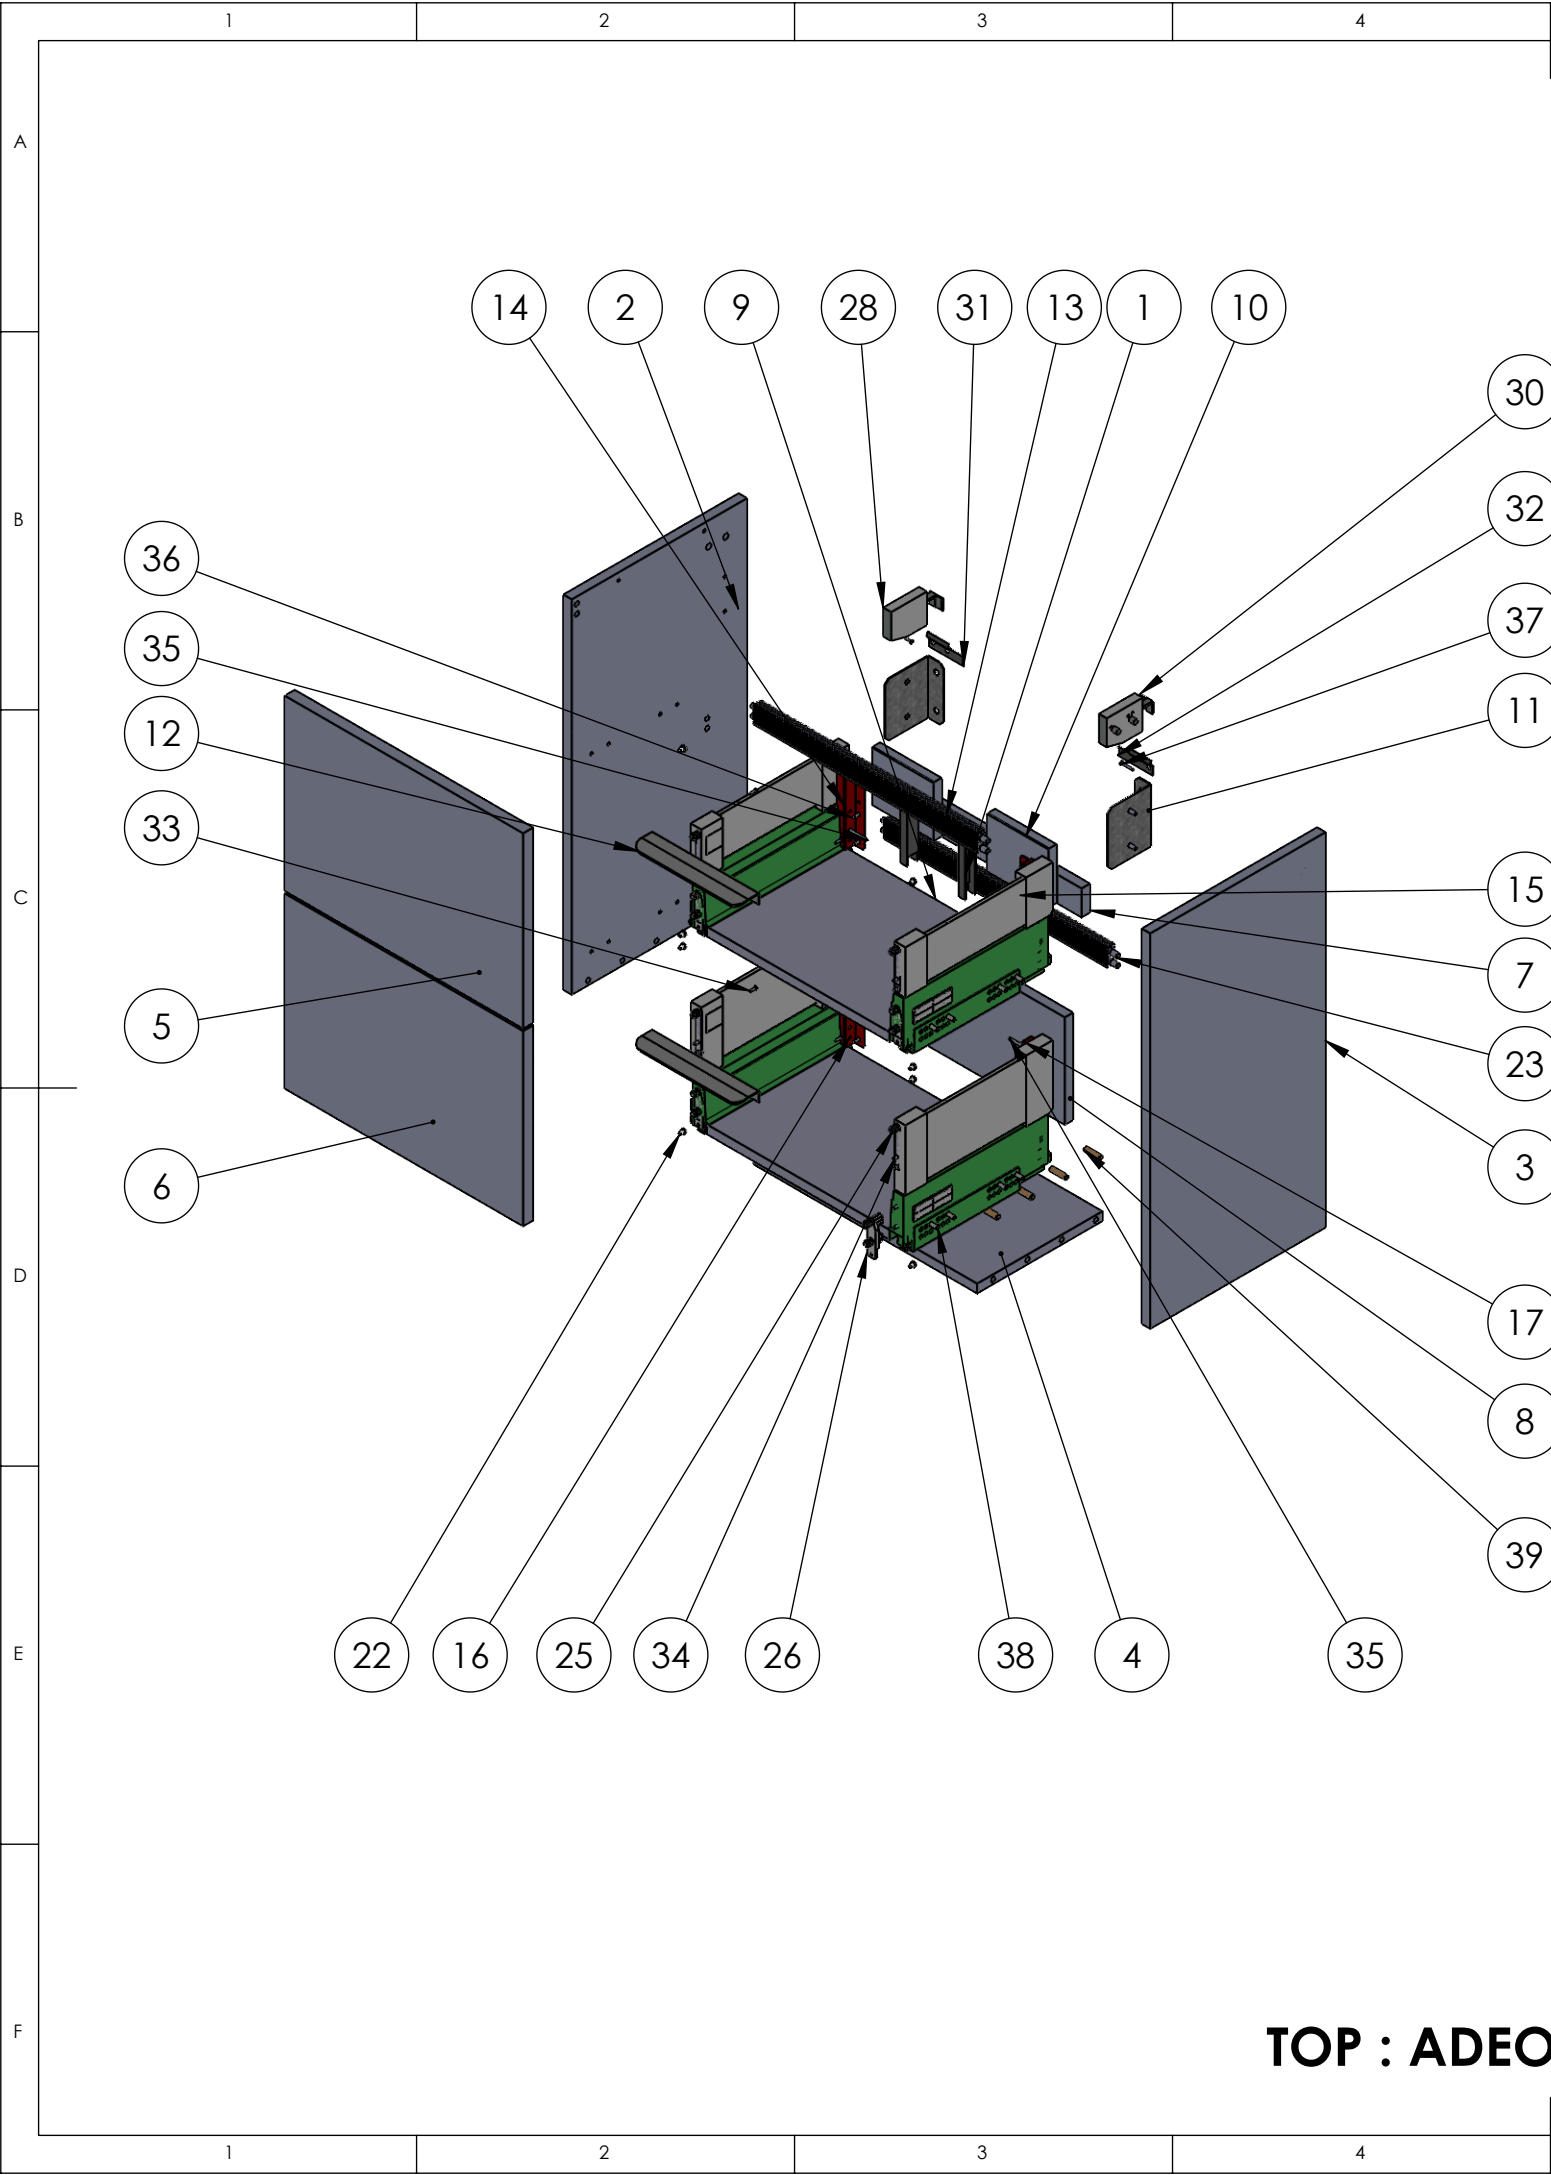

No. ARTICLE	NUMERO DE PIECE	configuration	QTE
1	ADEO-17036 Cutout coverR	Cutout cover (ARCOM)	2
2	ADEO-17036-102-01 SIDE LINE LEFT	640 (350) 2 DRAWERS	1
3	ADEO-17036-102-01 SIDE LINE RIGHT	640 (350) 2 DRAWERS	1
4	ADEO-17036-103 Bottom LINE	450 P350	1
5	ADEO-17036-106-03 Drawer Face LINE	450 316 H144	1
6	ADEO-17036-106-03 Drawer Face LINE	450 316 H176	1
7	ADEO-17036-300 DRAWER Back Panel	450 x 144	1
8	ADEO-17036-300 DRAWER Back Panel	450 x 174	1
9	ADEO-17036-300 DRAWER Bottom	260 x 450	2
10	ADEO-17036-300 DRAWER upper back panel	Drawer upper back Panel 330 (450) WITH CUT MIDDLE 100mm	1
11	ADEO-17036-301 METAL CONSOLE 82x30x100x1.5	EURO ORVEL	2
12	ADEO-17036-303 Handle 200 Line NEO	200mm	2
13	Aluminium Profil 32x14 KREA/ARCOM 8920700	418 mm	2
14	Corner Connector H144 Left	HETTICH	1
15	Corner Connector H144 Right	HETTICH	1
16	Corner Connector H176 Left	HETTICH	1
17	Corner Connector H176 Right	HETTICH	1
18	Design Side Left	260 144 Left	1
19	Design Side Left	260 176 Left	1
20	Design Side Right	260 144 Right	1
21	Design Side Right	260 176 Right	1
22	Door buffer	For door and Face drawer	8
23	Dowel for aluminum profil	8 x 30 mm	8
24	EURO SCREW	Euro screw for metal console	4
25	Front attachment for design side	HETTICH	4
26	HETTICH Front fixing	HETTICH Front fixing	4
27	HETTICH Slide QV6 260 Right	HETTICH Slide QV6 260 Right	2
28	Hanger adjustable left NEO	Friulana Accessori (204131001)	1
29	HETTICH Slide QV6 260 Left	HETTICH Slide QV6 260 Left	2
30	Hanger adjustable right NEO	Friulana Accessori (204121001)	1
31	STEEL RAIL Left	Italiana Ferramenta 63510020ZN (Left)	1
32	STEEL RAIL Right	Italiana Ferramenta 63510020ZN (Right)	1
33	Screw 2.9x13	FOR HANDLE or FOR EJECTOR	4
34	Screw 3.5 x 12	For front attachment	8
35	Screw 3.5 x 35	For back panel drawer and corner	4
36	Screw 3.5x13	For back panel drawer and corner	8
37	Screw 3x25	Security for hanger	2
38	Screw 6,3 x 13 (Eurocrew)	Eurocrew for fixing slide Hettich	16
39	Wood Dowel 8x30	Défaut	8


Handle 350mm for 640 x 350 x 900
Drawer specification (ADEO-17036-300)

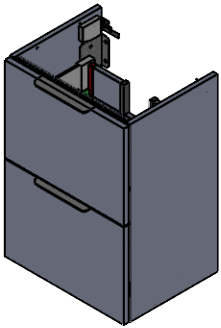

TOP : ADEO-17036-105

MATERIAL:	DO NOT SCALE DRAWING	SHEET 1 OF 1
SURFACE:	TITLE:	C
LINEAR TOLERANCE: - mm	ADEO-17036-101-01-01	
ANGULAR TOLERANCE: - deg		
WEIGHT: g	DESCRIPTION:	640 x 350 x 450 HANDLE
SCALE: 1:10 UNIT: mm FORMAT: A3		
AUTOR: C.Dormegnien	CHECKER: C.DORMEGNIE	
STATUS: APPROVED		
DATE: 05/02/2024		
	This drawing is the exclusive property of ADEO. Any reproduction in part or whole without the written permission of ADEO is prohibited.	



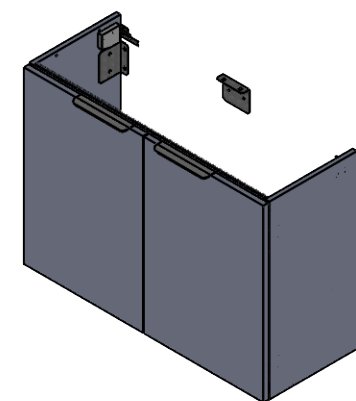


640 x 350 x 600

- Handle 50mm
- Only 4 Cleats
- Without metal console and screw 4x50

6		7	8	
No. ARTICLE	NUMERO DE PIECE	configuration	QTE	
1	ADEO-17036-102-01 SIDE LINE LEFT	640 (350) DOOR	1	
2	ADEO-17036-102-01 SIDE LINE RIGHT	640 (350) DOOR	1	
3	ADEO-17036-103 Bottom LINE	900 P350	1	
4	ADEO-17036-104 Back Panel LINE	900 Shelve	1	
5	ADEO-17036-106-01 Door LINE	640 450 RIGHT	1	
6	ADEO-17036-106-01 Door LINE	640 450 LEFT	1	
7	ADEO-17036-107 Shelve	900 (P350)	1	
8	ADEO-17036-301 METAL CONSOLE 82x30x100x1.5	EURO ORVEL	3	
9	ADEO-17036-303 Handle 200 Line NEO	200mm	2	
10	Aluminium Profil 32x14 KREA/ARCOM 8920700	868 mm	1	
11	Cleat	FERRAMENTA LIVENZA 10208080	5	
12	Door buffer	For door and Face drawer	4	
13	Dowel for aluminum profil	8 x 30 mm	4	
14	EURO SCREW	Euro screw for metal console	4	
15	Hanger adjustable left NEO	Friulana Accessori (204131001)	1	
16	Hanger adjustable right NEO	Friulana Accessori (204121001)	1	
17	Hinge GRASS	Nexis GRASS F015072815 236	2	
18	Hinge GRASS	Nexis with Softclose GRASS F015072815 236	2	
19	STEEL RAIL Left	Italiana Ferramenta 63510020ZN (Left)	1	
20	STEEL RAIL Right	Italiana Ferramenta 63510020ZN (Right)	1	
21	Screw 2.9x13	FOR HANDLE or FOR EJECTOR	4	
22	Screw 3x25	Security for hanger	2	
23	Screw 4x50	Screw for fixing bottom and back panel	1	
24	Wood Dowel 8x30	Défaut	16	

MATERIAL:			DO NOT SCALE DRAWING		SHEET 1 OF 1	
SURFACE:			TITLE:			
LINEAR TOLERANCE: - mm ANGULAR TOLERANCE: - deg			ADEO-17036-101-02-03		B	
WEIGHT: g			DESCRIPTION:			
SCALE: 1:10	UNIT: mm	FORMAT: A3	640 x 350 x 900 HANDLE			
AUTOR: C.Dormegnien C.DORMEGNIE		CHECKER: C.DORMEGNIE				
STATUS:		APPROVED		This drawing is the exclusive property of ADEO . Any reproduction in part or whole without the written permission of ADEO is prohibited.		
DATE: 05/02/2024						

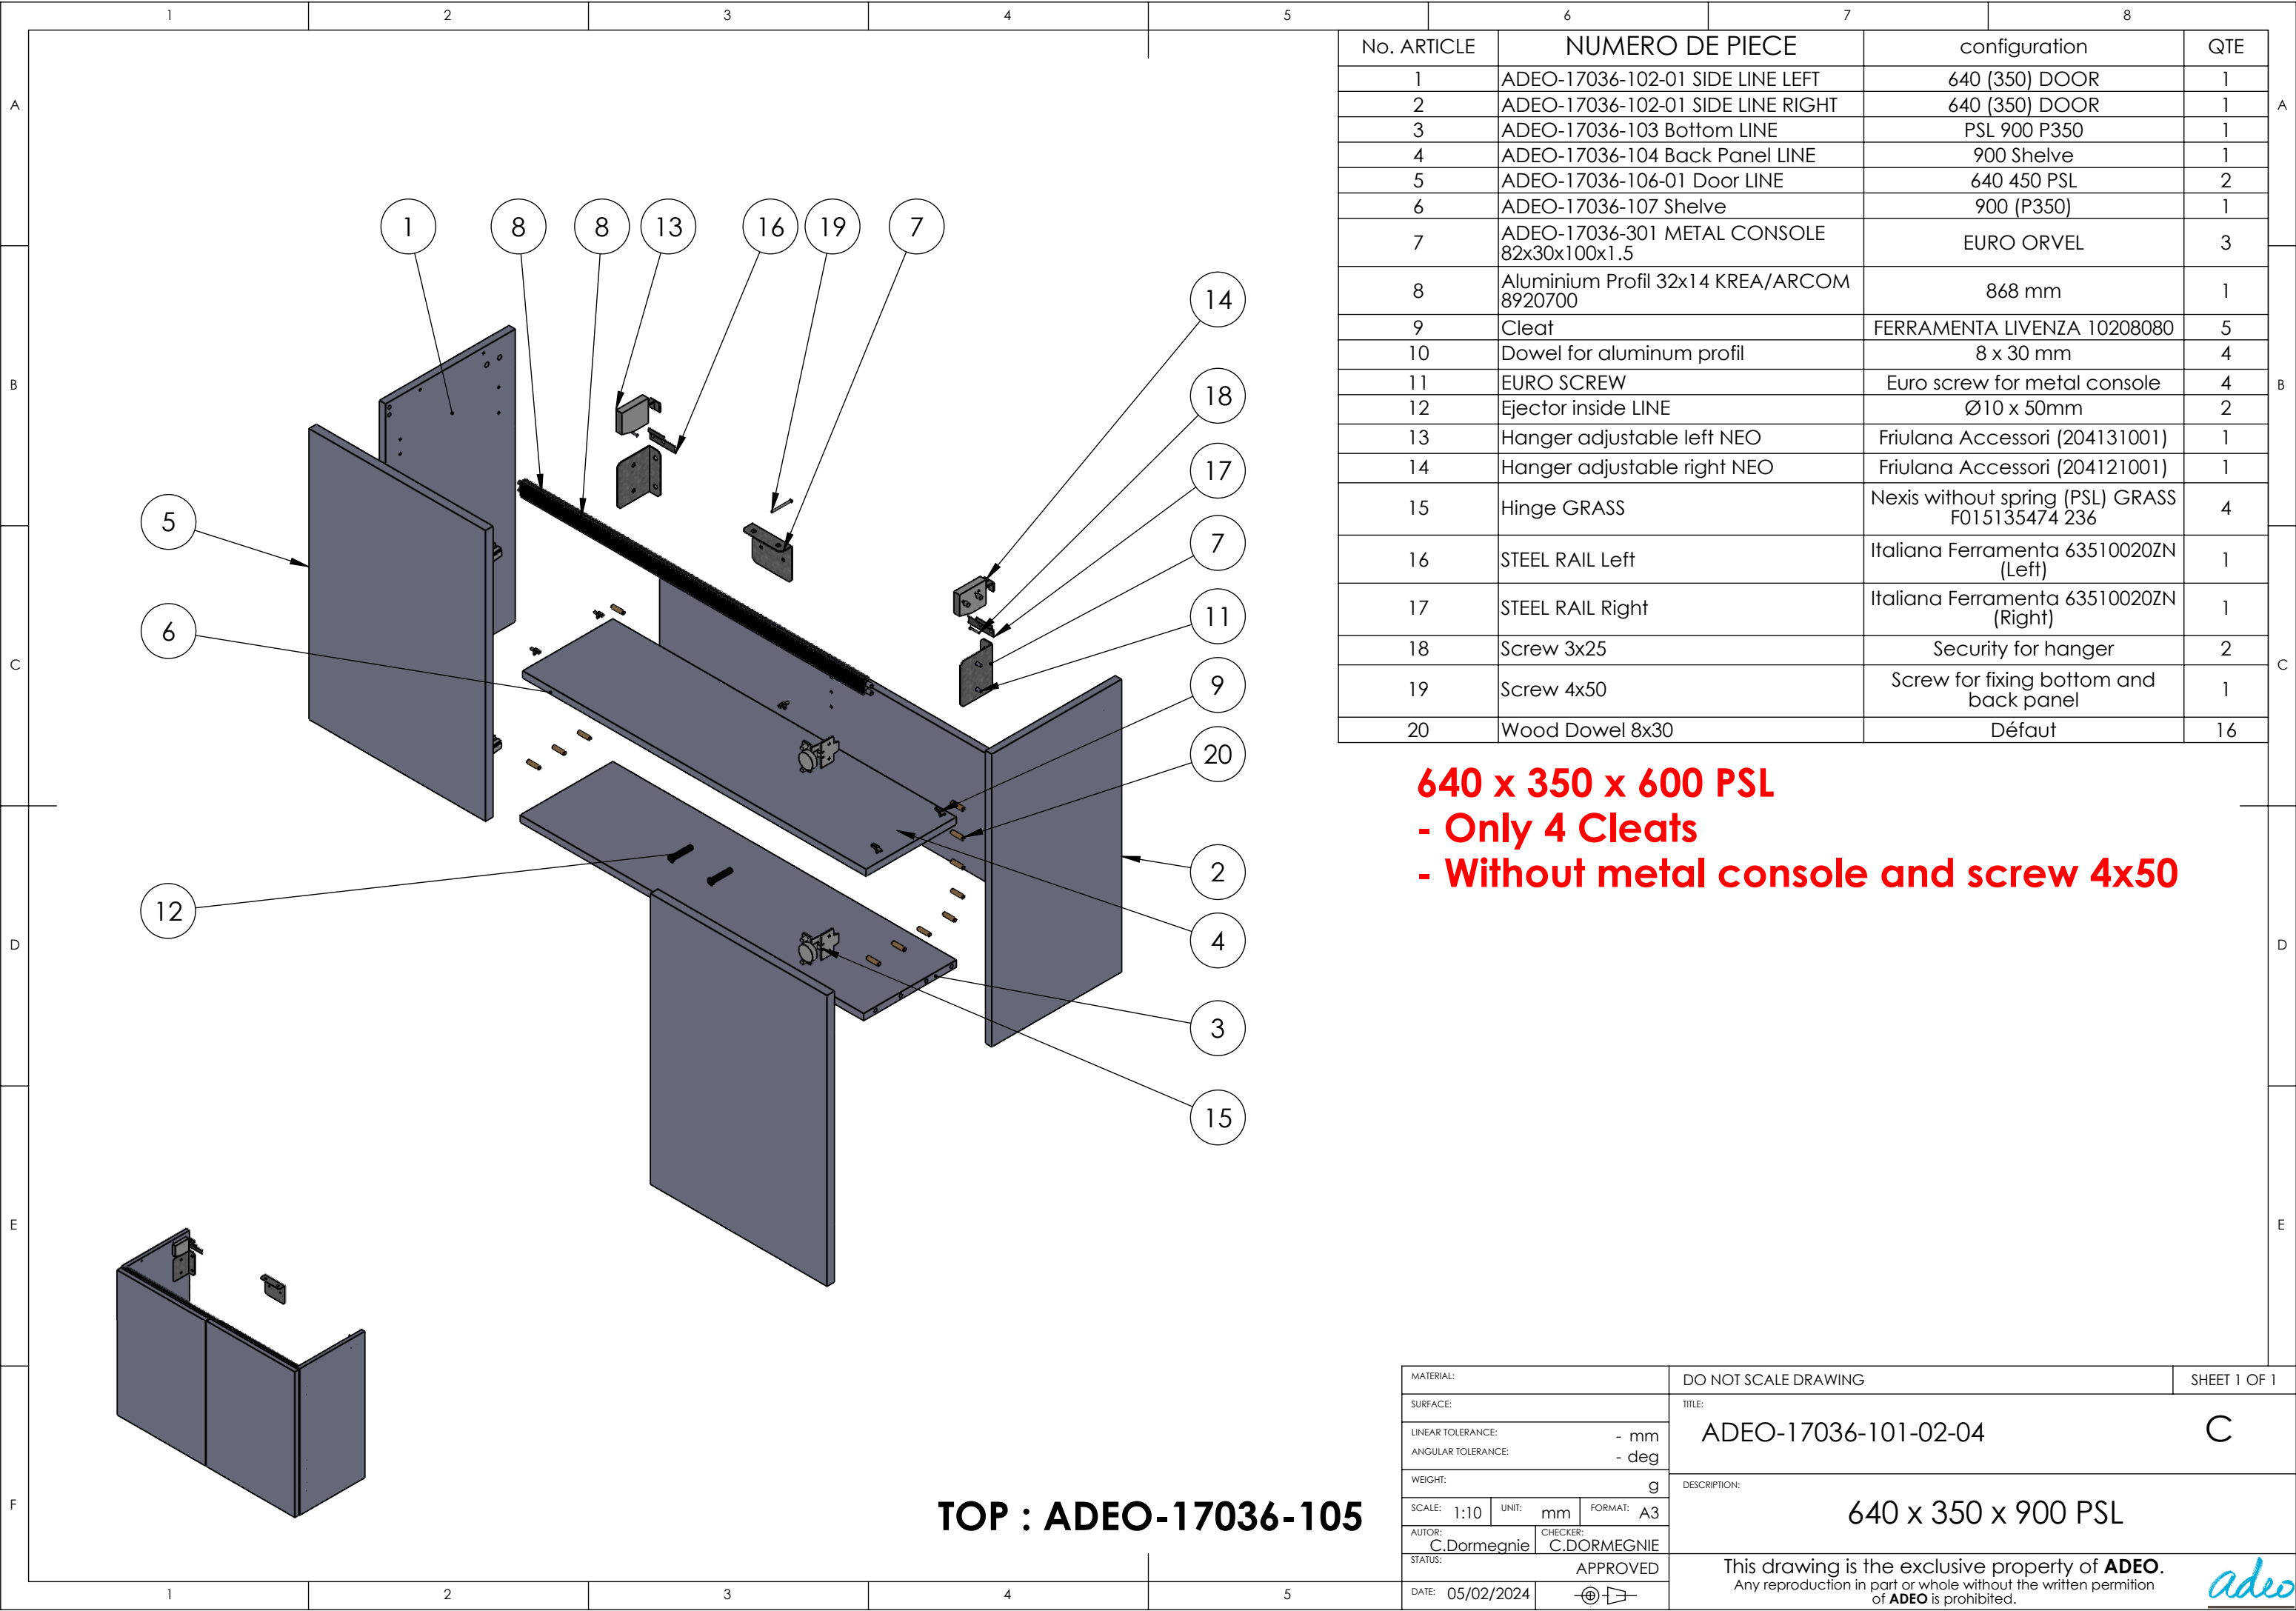


No. ARTICLE	NUMERO DE PIECE	configuration	QTE
1	ADEO-17036-102-01 SIDE LINE LEFT	640 (350) DOOR	1
2	ADEO-17036-102-01 SIDE LINE RIGHT	640 (350) DOOR	1
3	ADEO-17036-103 Bottom LINE	PSL 900 P350	1
4	ADEO-17036-104 Back Panel LINE	900 Shelve	1
5	ADEO-17036-106-01 Door LINE	640 450 PSL	2
6	ADEO-17036-107 Shelve	900 (P350)	1
7	ADEO-17036-301 METAL CONSOLE 82x30x100x1.5	EURO ORVEL	3
8	Aluminium Profil 32x14 KREA/ARCOM 8920700	868 mm	1
9	Cleat	FERRAMENTA LIVENZA 10208080	5
10	Dowel for aluminum profil	8 x 30 mm	4
11	EURO SCREW	Euro screw for metal console	4
12	Ejector inside LINE	Ø10 x 50mm	2
13	Hanger adjustable left NEO	Friulana Accessori (204131001)	1
14	Hanger adjustable right NEO	Friulana Accessori (204121001)	1
15	Hinge GRASS	Nexis without spring (PSL) GRASS F015135474 236	4
16	STEEL RAIL Left	Italiana Ferramenta 63510020ZN (Left)	1
17	STEEL RAIL Right	Italiana Ferramenta 63510020ZN (Right)	1
18	Screw 3x25	Security for hanger	2
19	Screw 4x50	Screw for fixing bottom and back panel	1
20	Wood Dowel 8x30	Défaut	16

640 x 350 x 600 PSL
- Only 4 Cleats
- Without metal console and screw 4x50


MATERIAL:		DO NOT SCALE DRAWING		SHEET 1 OF 1	
SURFACE:		TITLE:			
LINEAR TOLERANCE: - mm		ADEO-17036-101-02-04			C
ANGULAR TOLERANCE: - deg					
WEIGHT: g		DESCRIPTION:			
SCALE: 1:10		UNIT: mm	FORMAT: A3		
AUTOR: C.Dormegnien		CHECKER: C.DORMEGNIE			
STATUS: APPROVED		This drawing is the exclusive property of ADEO . Any reproduction in part or whole without the written permission of ADEO is prohibited.			
DATE: 05/02/2024					
					






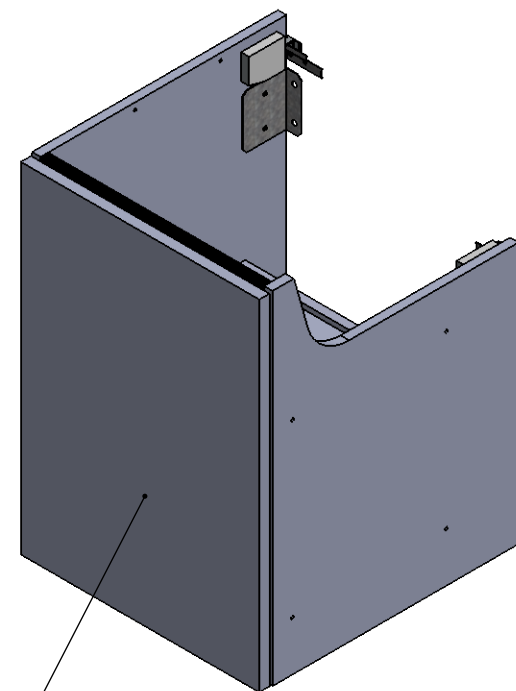

This technical drawing illustrates the internal structure of a cabinet drawer assembly. It shows a dark grey drawer front and side panel, a light grey drawer box, and a light grey cabinet body. The drawer is shown in an open position, revealing the internal components. A red line indicates the location of the drawer front panel. A yellow line indicates the location of the drawer box. A blue line indicates the location of the cabinet body. A black line indicates the location of the drawer front panel. A white line indicates the location of the drawer box. A green line indicates the location of the cabinet body. A red line indicates the location of the drawer front panel. A yellow line indicates the location of the drawer box. A blue line indicates the location of the cabinet body. A black line indicates the location of the drawer front panel. A white line indicates the location of the drawer box. A green line indicates the location of the cabinet body.

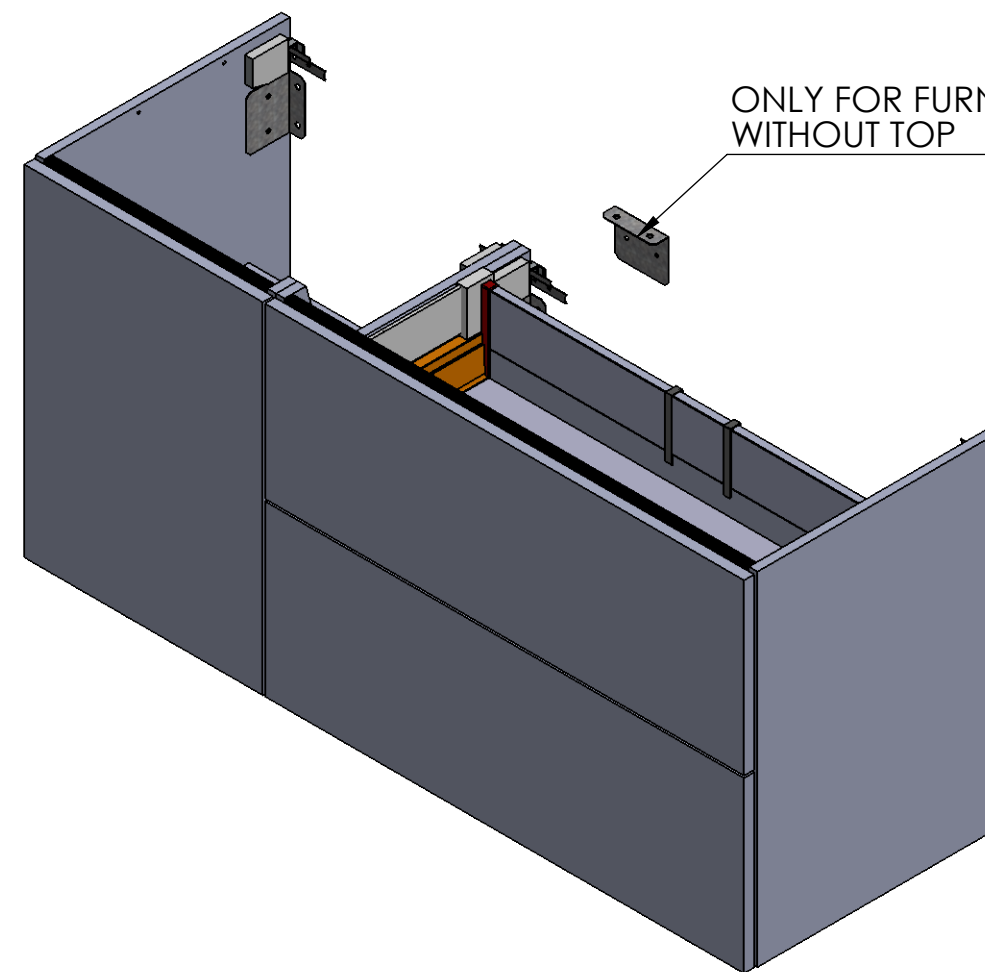

MATERIAL:			DO NOT SCALE DRAWING		SHEET 1 OF 3	
SURFACE:			TITLE:			
LINEAR TOLERANCE: - mm ANGULAR TOLERANCE: - deg			ADEO-17036-101-08-04 B			
WEIGHT: g			DESCRIPTION:			
SCALE: 1:10	UNIT: mm	FORMAT: A3	640 x 480 x 1350 PSL			
AUTHOR: C.Dormegnien STATUS:		CHECKER: C.DORMEGNIE APPROVED		This drawing is the exclusive property of ADEO . Any reproduction in part or whole without the written permission of ADEO is prohibited.		
DATE: 05/02/2024						

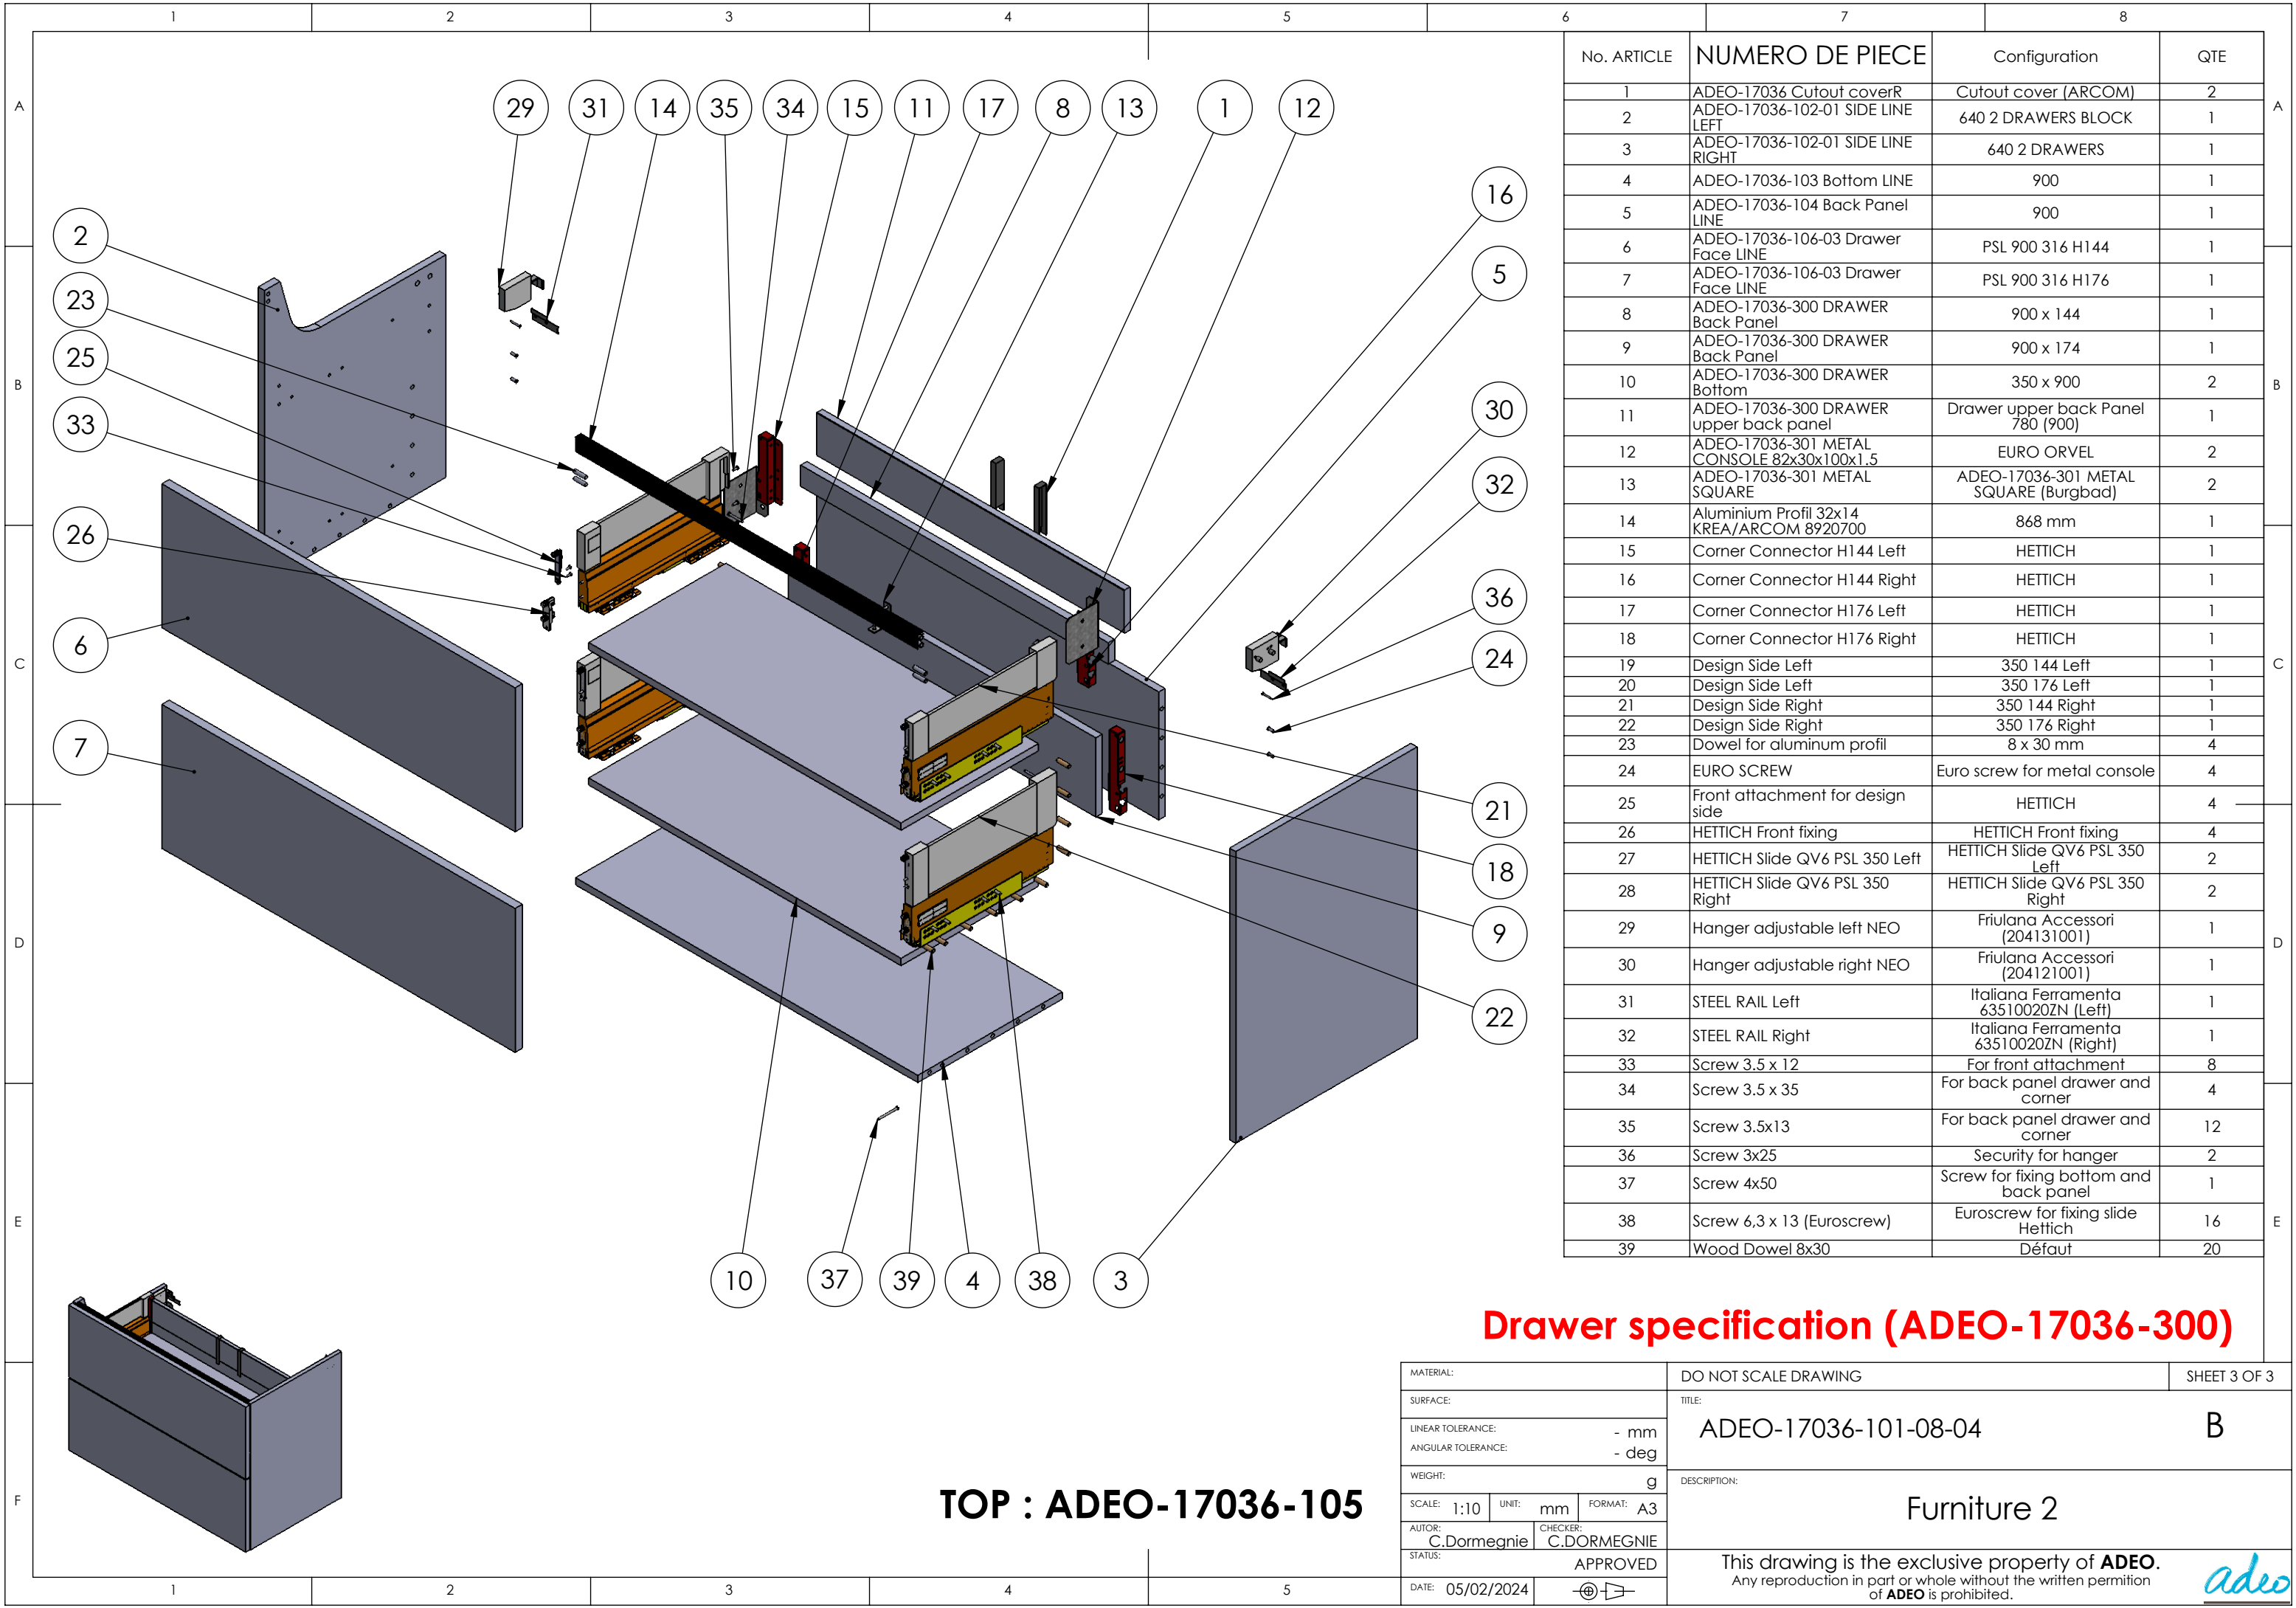


No. ARTICLE	NUMERO DE PIECE	Configuration	QTE
1	ADEO-17036 Cutout coverR	Cutout cover (ARCOM)	2
2	ADEO-17036-102-01 SIDE LINE LEFT	640 2 DRAWERS BLOCK	1
3	ADEO-17036-102-01 SIDE LINE RIGHT	640 2 DRAWERS	1
4	ADEO-17036-103 Bottom LINE	900	1
5	ADEO-17036-104 Back Panel LINE	900	1
6	ADEO-17036-106-03 Drawer Face LINE	PSL 900 316 H144	1
7	ADEO-17036-106-03 Drawer Face LINE	PSL 900 316 H176	1
8	ADEO-17036-300 DRAWER Back Panel	900 x 144	1
9	ADEO-17036-300 DRAWER Back Panel	900 x 174	1
10	ADEO-17036-300 DRAWER Bottom	350 x 900	2
11	ADEO-17036-300 DRAWER upper back panel	Drawer upper back Panel 780 (900)	1
12	ADEO-17036-301 METAL CONSOLE 82x30x100x1.5	EURO ORVEL	2
13	ADEO-17036-301 METAL SQUARE	ADEO-17036-301 METAL SQUARE (Burgbad)	2
14	Aluminium Profil 32x14 KREA/ARCOM 8920700	868 mm	1
15	Corner Connector H144 Left	HETTICH	1
16	Corner Connector H144 Right	HETTICH	1
17	Corner Connector H176 Left	HETTICH	1
18	Corner Connector H176 Right	HETTICH	1
19	Design Side Left	350 144 Left	1
20	Design Side Left	350 176 Left	1
21	Design Side Right	350 144 Right	1
22	Design Side Right	350 176 Right	1
23	Dowel for aluminum profil	8 x 30 mm	4
24	EURO SCREW	Euro screw for metal console	4
25	Front attachment for design side	HETTICH	4
26	HETTICH Front fixing	HETTICH Front fixing	4
27	HETTICH Slide QV6 PSL 350 Left	HETTICH Slide QV6 PSL 350 Left	2
28	HETTICH Slide QV6 PSL 350 Right	HETTICH Slide QV6 PSL 350 Right	2
29	Hanger adjustable left NEO	Friulana Accessori (204131001)	1
30	Hanger adjustable right NEO	Friulana Accessori (204121001)	1
31	STEEL RAIL Left	Italiana Ferramenta 63510020ZN (Left)	1
32	STEEL RAIL Right	Italiana Ferramenta 63510020ZN (Right)	1
33	Screw 3.5 x 12	For front attachment	8
34	Screw 3.5 x 35	For back panel drawer and corner	4
35	Screw 3.5x13	For back panel drawer and corner	12
36	Screw 3x25	Security for hanger	2
37	Screw 4x50	Screw for fixing bottom and back panel	1
38	Screw 6,3 x 13 (Euroscrew)	Euroscrew for fixing slide Hettich	16
39	Wood Dowel 8x30	Défaut	20

Drawer specification (ADEO-17036-300)

MATERIAL:	DO NOT SCALE DRAWING	SHEET 3 OF 3
SURFACE:	TITLE:	B
LINEAR TOLERANCE: - mm	ADEO-17036-101-08-04	
ANGULAR TOLERANCE: - deg		
WEIGHT: g	DESCRIPTION:	Furniture 2
SCALE: 1:10 UNIT: mm FORMAT: A3		
AUTOR: C.Dormegnien	CHECKER: C.DORMEGNIE	
STATUS: APPROVED		
DATE: 05/02/2024	This drawing is the exclusive property of ADEO. Any reproduction in part or whole without the written permission of ADEO is prohibited.	

TOP : ADEO-17036-105



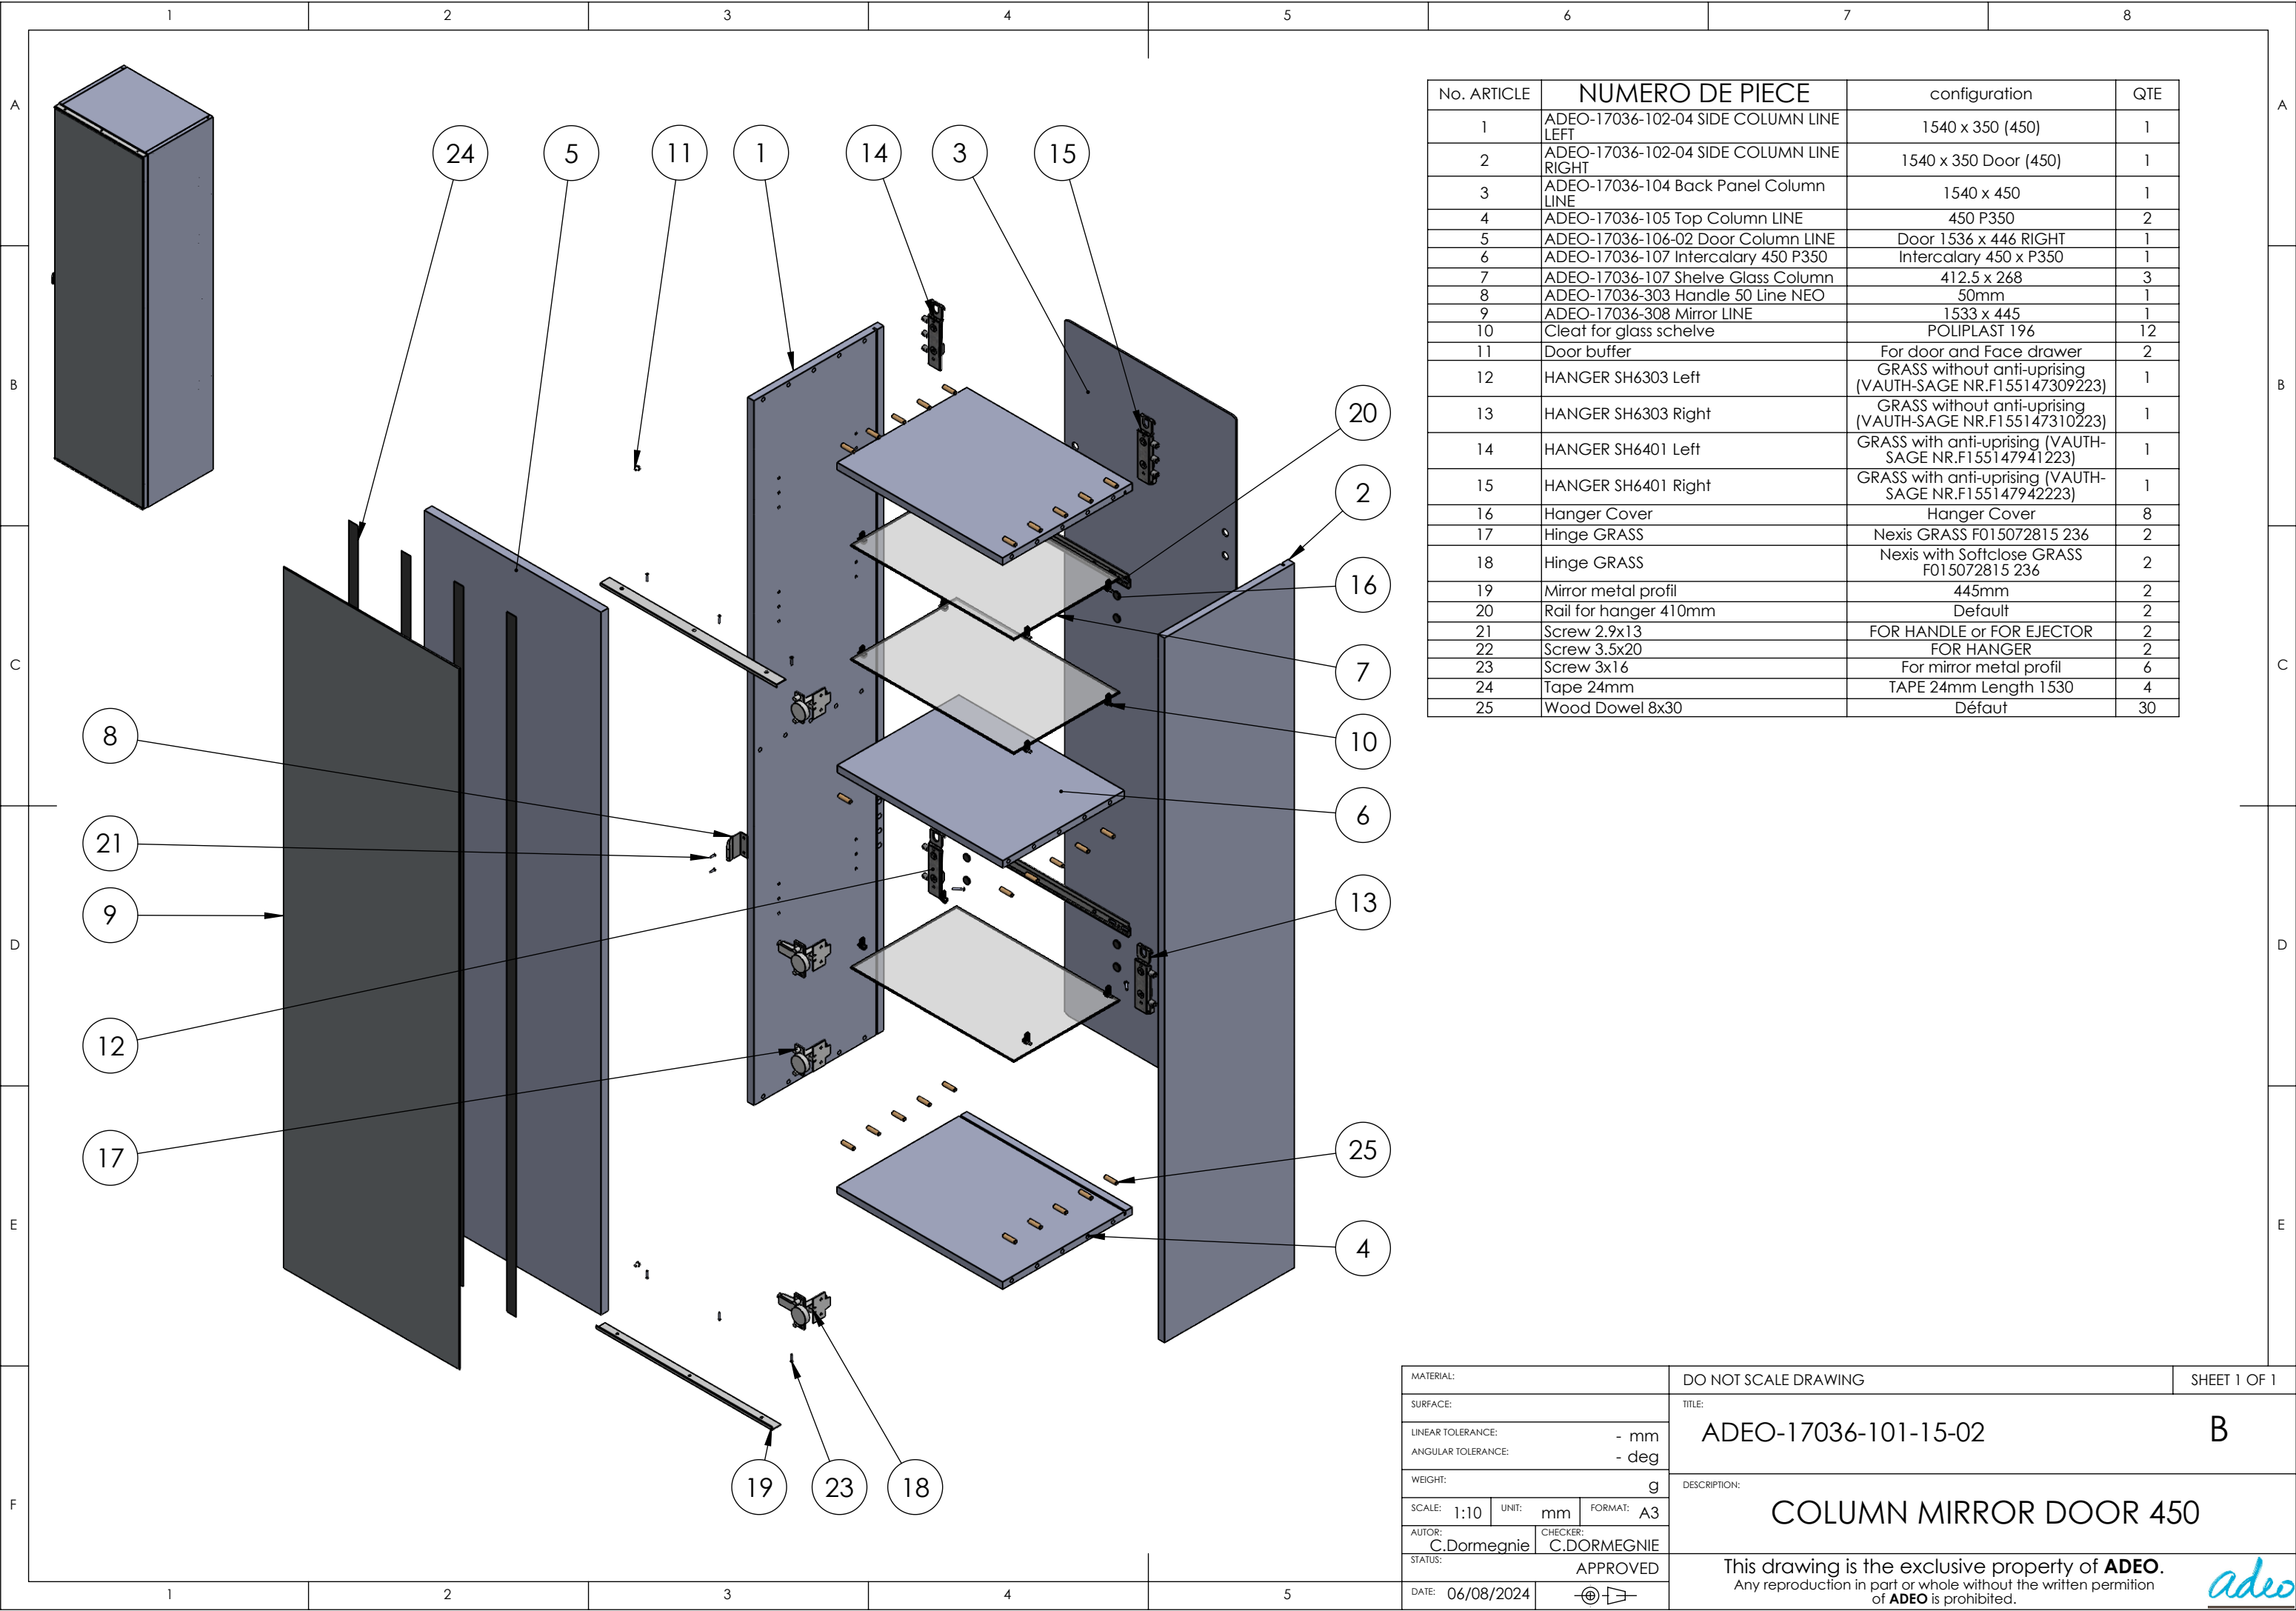

No. ARTICLE	NUMERO DE PIECE	configuration	QTE
1	ADEO-17036-102-04 SIDE COLUMN LINE LEFT	1540 x 350 (450)	1
2	ADEO-17036-102-04 SIDE COLUMN LINE RIGHT	1540 x 350 Door (450)	1
3	ADEO-17036-104 Back Panel Column LINE	1540 x 450	1
4	ADEO-17036-105 Top Column LINE	450 P350	2
5	ADEO-17036-106-02 Door Column LINE	Door 1536 x 446 RIGHT	1
6	ADEO-17036-107 Intercalary 450 P350	Intercalary 450 x P350	1
7	ADEO-17036-107 Shelve Glass Column	412.5 x 268	3
8	ADEO-17036-303 Handle 50 Line NEO	50mm	1
9	ADEO-17036-308 Mirror LINE	1533 x 445	1
10	Cleat for glass schelve	POLIPLAST 196	12
11	Door buffer	For door and Face drawer	2
12	HANGER SH6303 Left	GRASS without anti-uprising (VAUTH-SAGE NR.F155147309223)	1
13	HANGER SH6303 Right	GRASS without anti-uprising (VAUTH-SAGE NR.F155147310223)	1
14	HANGER SH6401 Left	GRASS with anti-uprising (VAUTH-SAGE NR.F155147941223)	1
15	HANGER SH6401 Right	GRASS with anti-uprising (VAUTH-SAGE NR.F155147942223)	1
16	Hanger Cover	Hanger Cover	8
17	Hinge GRASS	Nexis GRASS F015072815 236	2
18	Hinge GRASS	Nexis with Softclose GRASS F015072815 236	2
19	Mirror metal profil	445mm	2
20	Rail for hanger 410mm	Default	2
21	Screw 2.9x13	FOR HANDLE or FOR EJECTOR	2
22	Screw 3.5x20	FOR HANGER	2
23	Screw 3x16	For mirror metal profil	6
24	Tape 24mm	TAPE 24mm Length 1530	4
25	Wood Dowel 8x30	Défaut	30

MATERIAL:		DO NOT SCALE DRAWING		SHEET 1 OF 1	
SURFACE:		TITLE:			
LINEAR TOLERANCE: - mm		ADEO-17036-101-15-02			B
ANGULAR TOLERANCE: - deg					
WEIGHT: g		DESCRIPTION:			
SCALE: 1:10		UNIT: mm	FORMAT: A3		COLUMN MIRROR DOOR 450
AUTOR: C.Dormegnien		CHECKER: C.DORMEGNIE			
STATUS: APPROVED					
DATE: 06/08/2024				This drawing is the exclusive property of ADEO . Any reproduction in part or whole without the written permission of ADEO is prohibited.	

LINE

ADEO-17036-101

WIDTH

REFERENCE

Depth 350mm H 640mm	2 DRAWERS	450	HANDLE	ADEO-17036-101-01-01
		(600) (900)	PSL	ADEO-17036-101-01-02
	DOORS	(300) 450	HANDLE	ADEO-17036-101-02-01
			PSL	ADEO-17036-101-02-02
		(600) 900	HANDLE	ADEO-17036-101-02-03
			PSL	ADEO-17036-101-02-04


Depth 480mm H 640mm	DOORS	450	HANDLE	ADEO-17036-101-03-01
			PSL	ADEO-17036-101-03-02
		(600) 900	HANDLE	ADEO-17036-101-03-03
			PSL	ADEO-17036-101-03-04
	2 DRAWERS	(450) 600 (750)	HANDLE	ADEO-17036-101-04-01
			PSL	ADEO-17036-101-04-02
		(900) (1050) 1200	HANDLE	ADEO-17036-101-04-03
			PSL	ADEO-17036-101-04-04
	4 DRAWERS	(900) (1050) 1200	HANDLE	ADEO-17036-101-05-01
			PSL	ADEO-17036-101-05-02
		(1350) 1500	HANDLE	ADEO-17036-101-05-03
			PSL	ADEO-17036-101-05-04
	COSMETIC	1050	HANDLE	ADEO-17036-101-06
		1200	PSL	
	2 DRAWERS 1 DOOR 300	(900) (1050) 1200	HANDLE	ADEO-17036-101-07-01
			PSL	ADEO-17036-101-07-02
	2 DRAWERS 1 DOOR 450	1200	HANDLE	ADEO-17036-101-08-01
			PSL	ADEO-17036-101-08-02
		1350	HANDLE	ADEO-17036-101-08-03
			PSL	ADEO-17036-101-08-04
	2 DRAWERS 2 DOORS 300	1200	HANDLE	ADEO-17036-101-09-01
			PSL	ADEO-17036-101-09-02
		(1350) 1500	HANDLE	ADEO-17036-101-09-03
			PSL	ADEO-17036-101-09-04

Depth 480mm H 840mm	3 DRAWERS	(450) 600 (750)	HANDLE	ADEO-17036-101-10-01
		(900) (1050) 1200	PSL	ADEO-17036-101-10-02
			HANDLE	ADEO-17036-101-10-03
			PSL	ADEO-17036-101-10-04

Depth 480mm H 320mm	1 DRAWER	(450) 600 (750)	HANDLE	ADEO-17036-101-11-01
		(900) (1050) 1200	PSL	ADEO-17036-101-11-02
			HANDLE	ADEO-17036-101-11-03
			PSL	ADEO-17036-101-11-04
	2 DRAWERS	1200	HANDLE	ADEO-17036-101-12-01
			PSL	ADEO-17036-101-12-02
		(1350) 1500	HANDLE	ADEO-17036-101-12-03
			PSL	ADEO-17036-101-12-04


COLUMN Depth (170 and) 350	1 DOOR	300	HANDLE	ADEO-17036-101-13-01
			PSL	ADEO-17036-101-13-02
		450	HANDLE	ADEO-17036-101-13-03
			PSL	ADEO-17036-101-13-04
	2 DOORS	300	HANDLE	ADEO-17036-101-14-01
			PSL	ADEO-17036-101-14-02
		450	HANDLE	ADEO-17036-101-14-03
			PSL	ADEO-17036-101-14-04
	1 DOOR Mirror	300	HANDLE	ADEO-17036-101-15-01
		450		ADEO-17036-101-15-02
	1 DOOR 2 DRAWERS	450	HANDLE	ADEO-17036-101-16-01
			PSL	ADEO-17036-101-16-02

LOWER/ UPPER FURNITURE Depth (170 and) 350	LOWER	(760) 910	HANDLE	ADEO-17036-101-17-01
			PSL	ADEO-17036-101-17-02
	UPPER	(750) 900	HANDLE	ADEO-17036-101-18-01
			PSL	ADEO-17036-101-18-02
	UPPER MIRROR	(750) 900	HANDLE	ADEO-17036-101-19-01

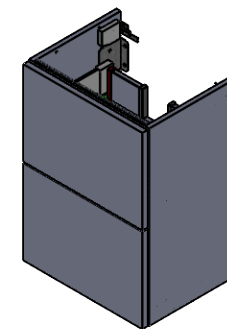

**Handle 350mm for 640 x 350 x 900
Drawer specification (ADEO-17036-300)**

MATERIAL:			DO NOT SCALE DRAWING		SHEET 1 OF 1	
SURFACE:			TITLE:			
LINEAR TOLERANCE: - mm ANGULAR TOLERANCE: - deg			ADEO-17036-101-01-02			B
WEIGHT: g			DESCRIPTION:			
SCALE: 1:10	UNIT: mm	FORMAT: A3	640 x 350 x 450 PSL			
AUTOR: C.Dormegnien C.DORMEGNIE		CHECKER:				
STATUS: APPROVED			This drawing is the exclusive property of ADEO . Any reproduction in part or whole without the written permission of ADEO is prohibited.			
DATE: 05/02/2024						

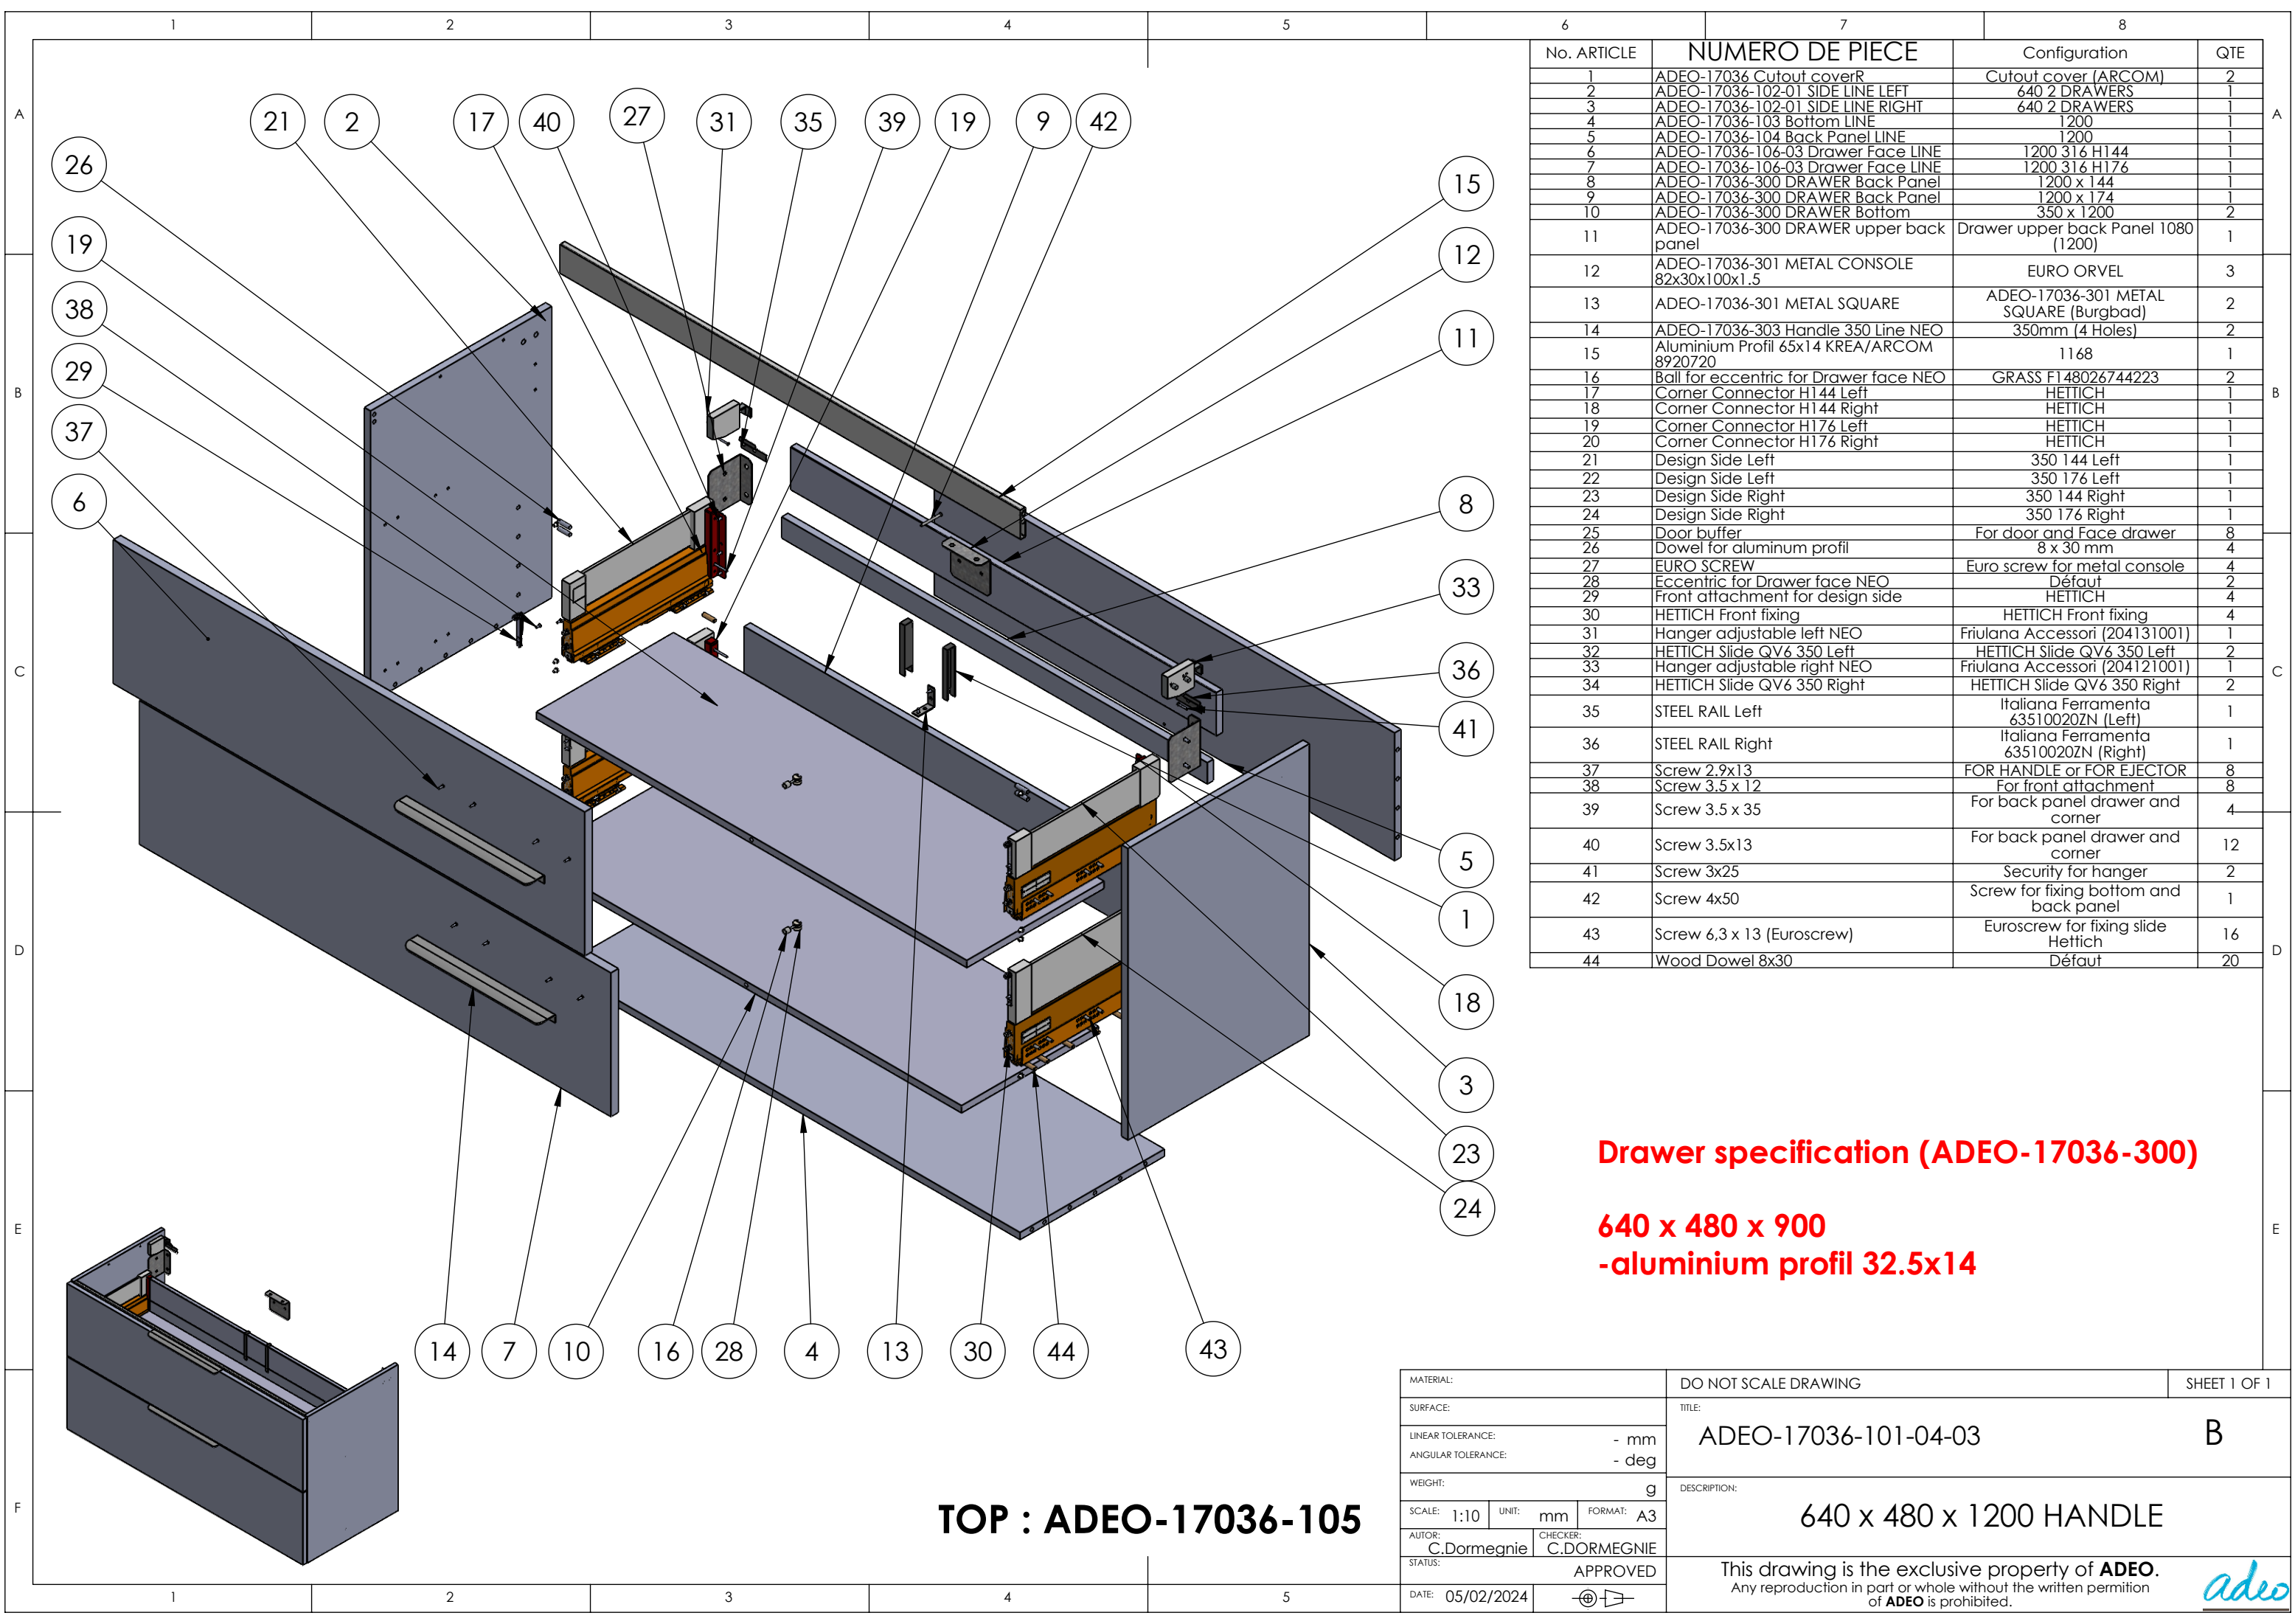


No. ARTICLE	NUMERO DE PIECE	Configuration	QTE
1	ADEO-17036 Cutout coverR	Cutout cover (ARCOM)	2
2	ADEO-17036-102-01 SIDE LINE LEFT	640 2 DRAWERS	1
3	ADEO-17036-102-01 SIDE LINE RIGHT	640 2 DRAWERS	1
4	ADEO-17036-103 Bottom LINE	1200	1
5	ADEO-17036-104 Back Panel LINE	1200	1
6	ADEO-17036-106-03 Drawer Face LINE	1200 316 H144	1
7	ADEO-17036-106-03 Drawer Face LINE	1200 316 H176	1
8	ADEO-17036-300 DRAWER Back Panel	1200 x 144	1
9	ADEO-17036-300 DRAWER Back Panel	1200 x 174	1
10	ADEO-17036-300 DRAWER Bottom	350 x 1200	2
11	ADEO-17036-300 DRAWER upper back panel	Drawer upper back Panel 1080 (1200)	1
12	ADEO-17036-301 METAL CONSOLE 82x30x100x1.5	EURO ORVEL	3
13	ADEO-17036-301 METAL SQUARE	ADEO-17036-301 METAL SQUARE (Burgbad)	2
14	ADEO-17036-303 Handle 350 Line NEO	350mm (4 Holes)	2
15	Aluminium Profil 65x14 KREA/ARCOM 8920720	1168	1
16	Ball for eccentric for Drawer face NEO	GRASS F148026744223	2
17	Corner Connector H144 Left	HETTICH	1
18	Corner Connector H144 Right	HETTICH	1
19	Corner Connector H176 Left	HETTICH	1
20	Corner Connector H176 Right	HETTICH	1
21	Design Side Left	350 144 Left	1
22	Design Side Left	350 176 Left	1
23	Design Side Right	350 144 Right	1
24	Design Side Right	350 176 Right	1
25	Door buffer	For door and Face drawer	8
26	Dowel for aluminum profil	8 x 30 mm	4
27	EURO SCREW	Euro screw for metal console	4
28	Eccentric for Drawer face NEO	Défaut	2
29	Front attachment for design side	HETTICH	4
30	HETTICH Front fixing	HETTICH Front fixing	4
31	Hanger adjustable left NEO	Friulana Accessori (204131001)	1
32	HETTICH Slide QV6 350 Left	HETTICH Slide QV6 350 Left	2
33	Hanger adjustable right NEO	Friulana Accessori (204121001)	1
34	HETTICH Slide QV6 350 Right	HETTICH Slide QV6 350 Right	2
35	STEEL RAIL Left	Italiana Ferramenta 63510020ZN (Left)	1
36	STEEL RAIL Right	Italiana Ferramenta 63510020ZN (Right)	1
37	Screw 2.9x13	FOR HANDLE or FOR EJECTOR	8
38	Screw 3.5 x 12	For front attachment	8
39	Screw 3.5 x 35	For back panel drawer and corner	4
40	Screw 3.5x13	For back panel drawer and corner	12
41	Screw 3x25	Security for hanger	2
42	Screw 4x50	Screw for fixing bottom and back panel	1
43	Screw 6,3 x 13 (Euroscrew)	Euroscrew for fixing slide Hettich	16
44	Wood Dowel 8x30	Défaut	20

Drawer specification (ADEO-17036-300)

640 x 480 x 900
-aluminium profil 32.5x14


TOP : ADEO-17036-105

MATERIAL:		DO NOT SCALE DRAWING		SHEET 1 OF 1	
SURFACE:		TITLE:			
LINEAR TOLERANCE: - mm		ADEO-17036-101-04-03		B	
ANGULAR TOLERANCE: - deg					
WEIGHT: g		DESCRIPTION:			
SCALE: 1:10 UNIT: mm FORMAT: A3					
AUTOR: C.Dormegnien		CHECKER: C.DORMEGNIE		640 x 480 x 1200 HANDLE	
STATUS: APPROVED					
DATE: 05/02/2024		Ⓢ		This drawing is the exclusive property of ADEO . Any reproduction in part or whole without the written permission of ADEO is prohibited.	

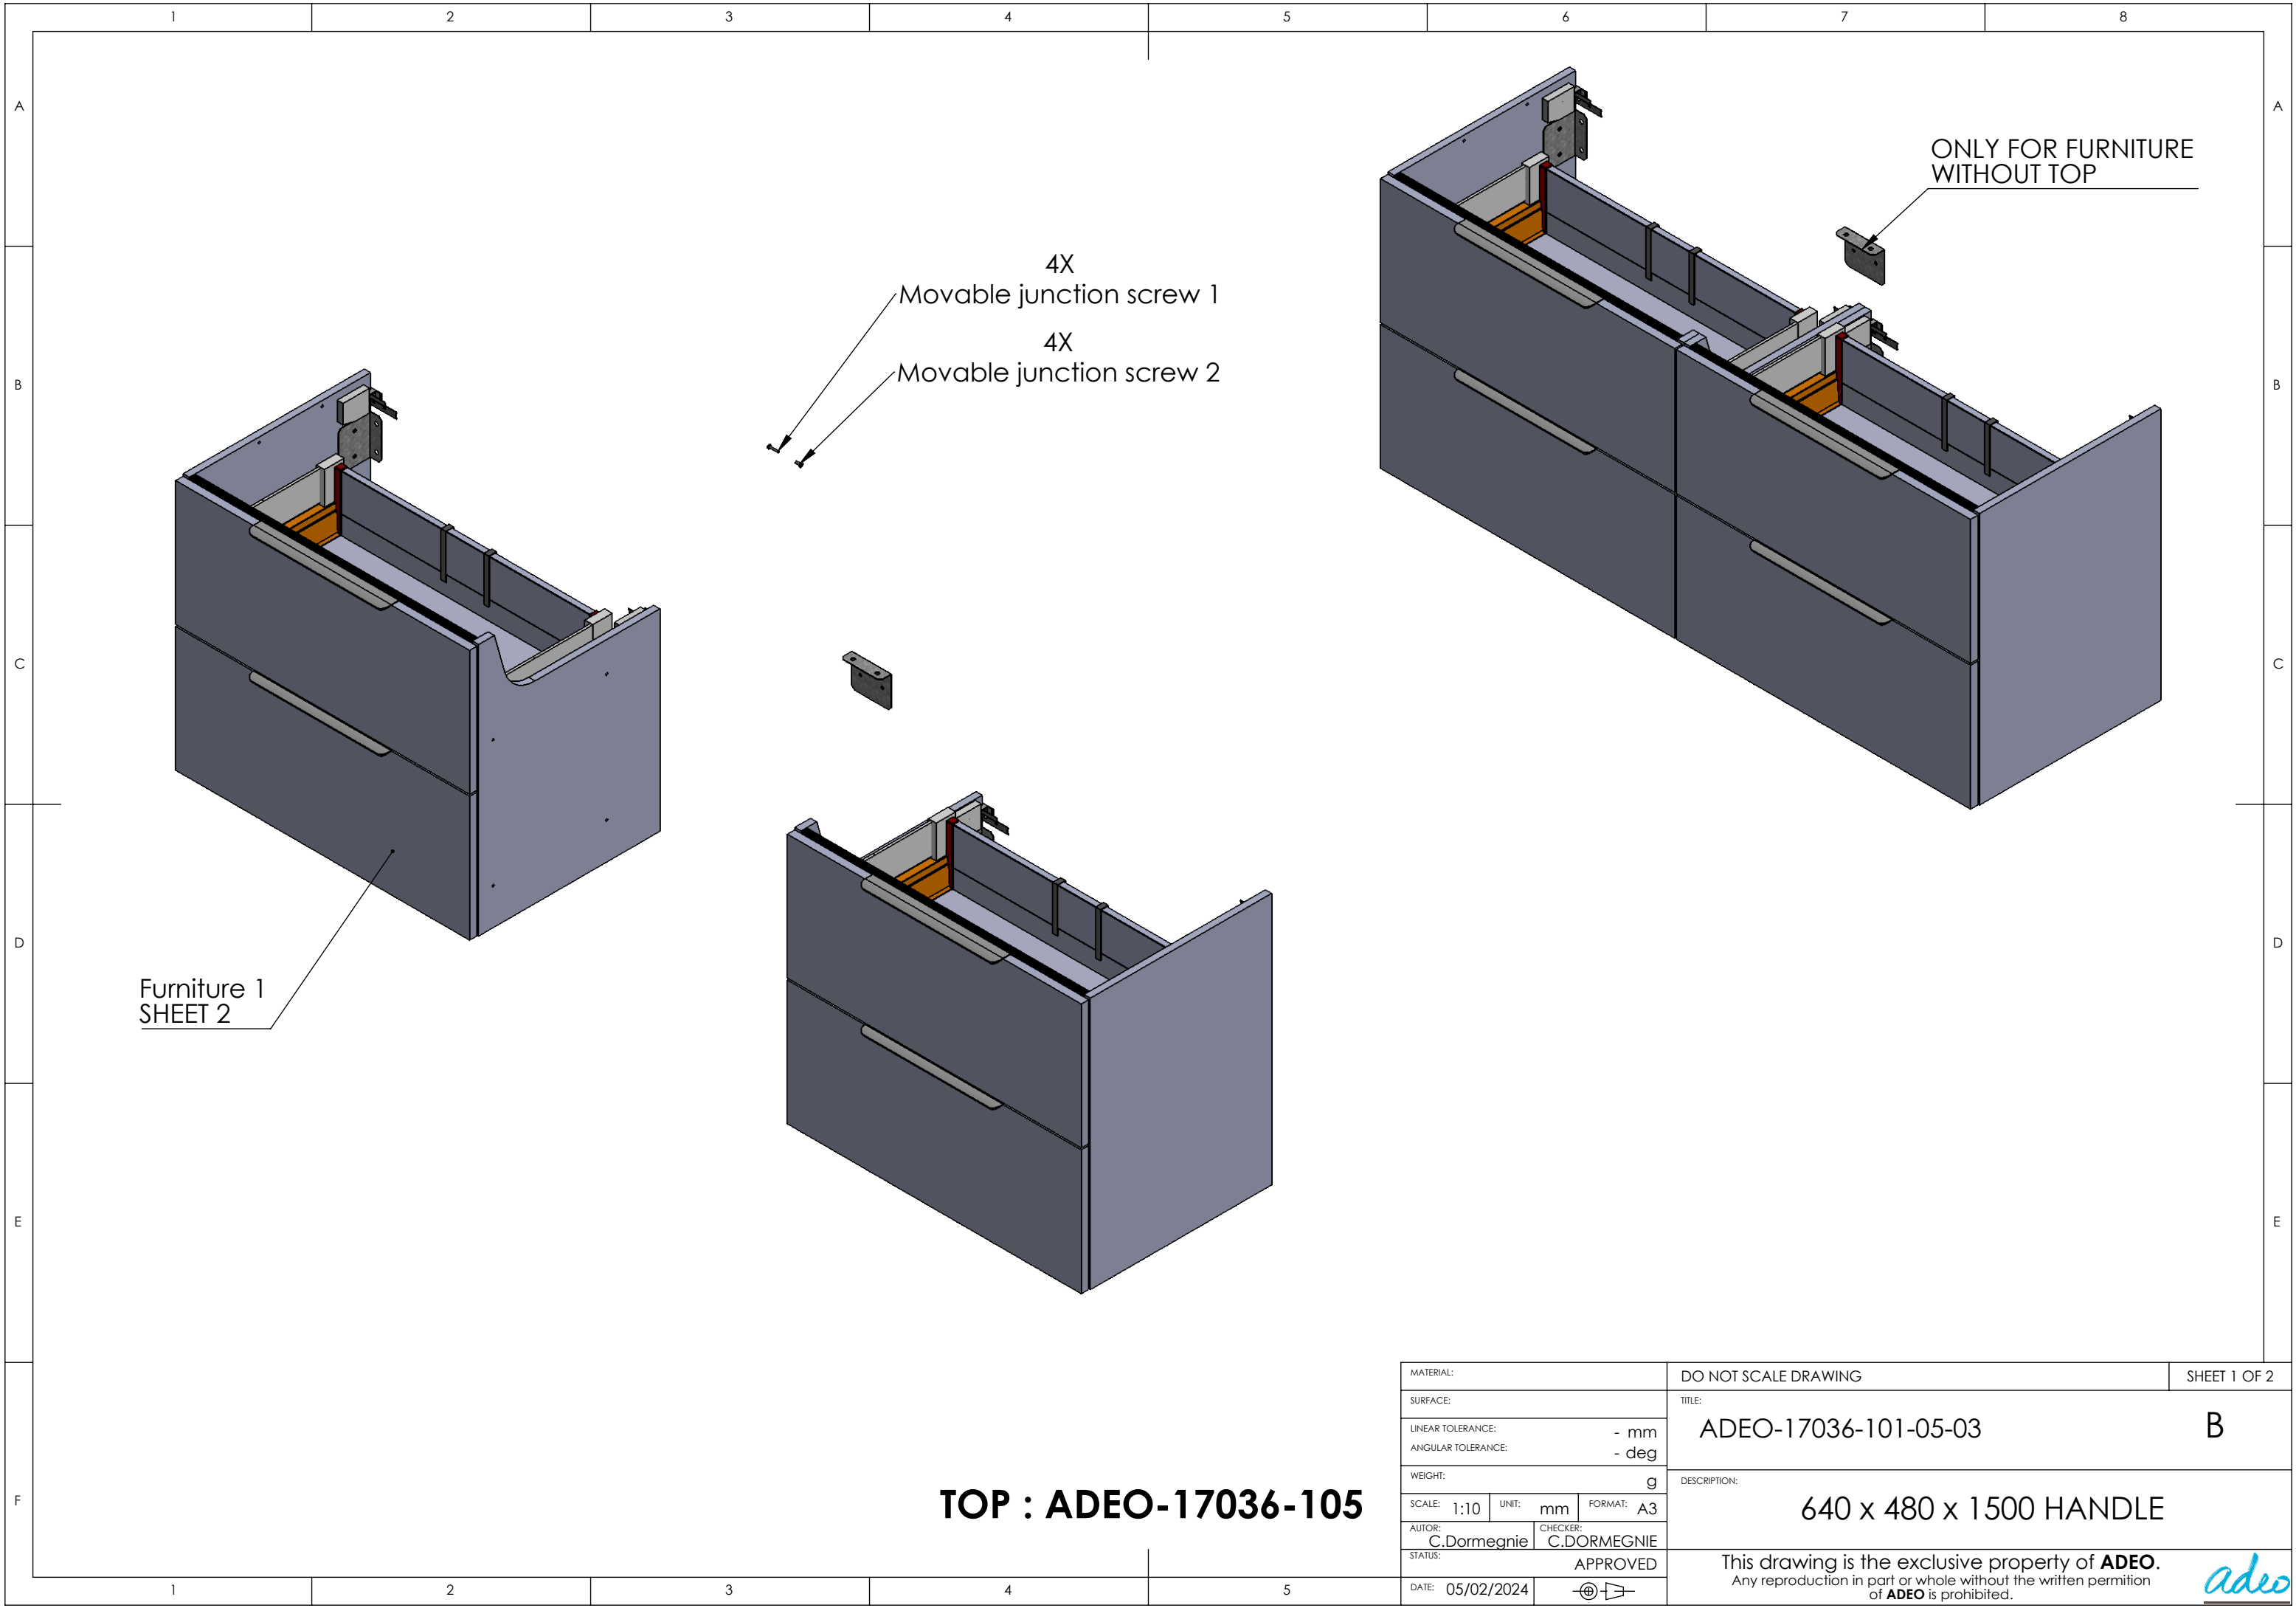


MATERIAL:			DO NOT SCALE DRAWING			SHEET 1 OF 2	
SURFACE:			TITLE:				
LINEAR TOLERANCE:			- mm			ADEO-17036-101-05-03	
ANGULAR TOLERANCE:			- deg				
WEIGHT:			g			DESCRIPTION:	
SCALE: 1:10		UNIT: mm	FORMAT: A3				
AUTOR:		CHECKER:					
C.Dormegn�		C.DORMEGNIE					
STATUS:			APPROVED			This drawing is the exclusive property of ADEO . Any reproduction in part or whole without the written permission of ADEO is prohibited.	
DATE: 05/02/2024							
640 x 480 x 1500 HANDLE							

TOP : ADEO-17036-105

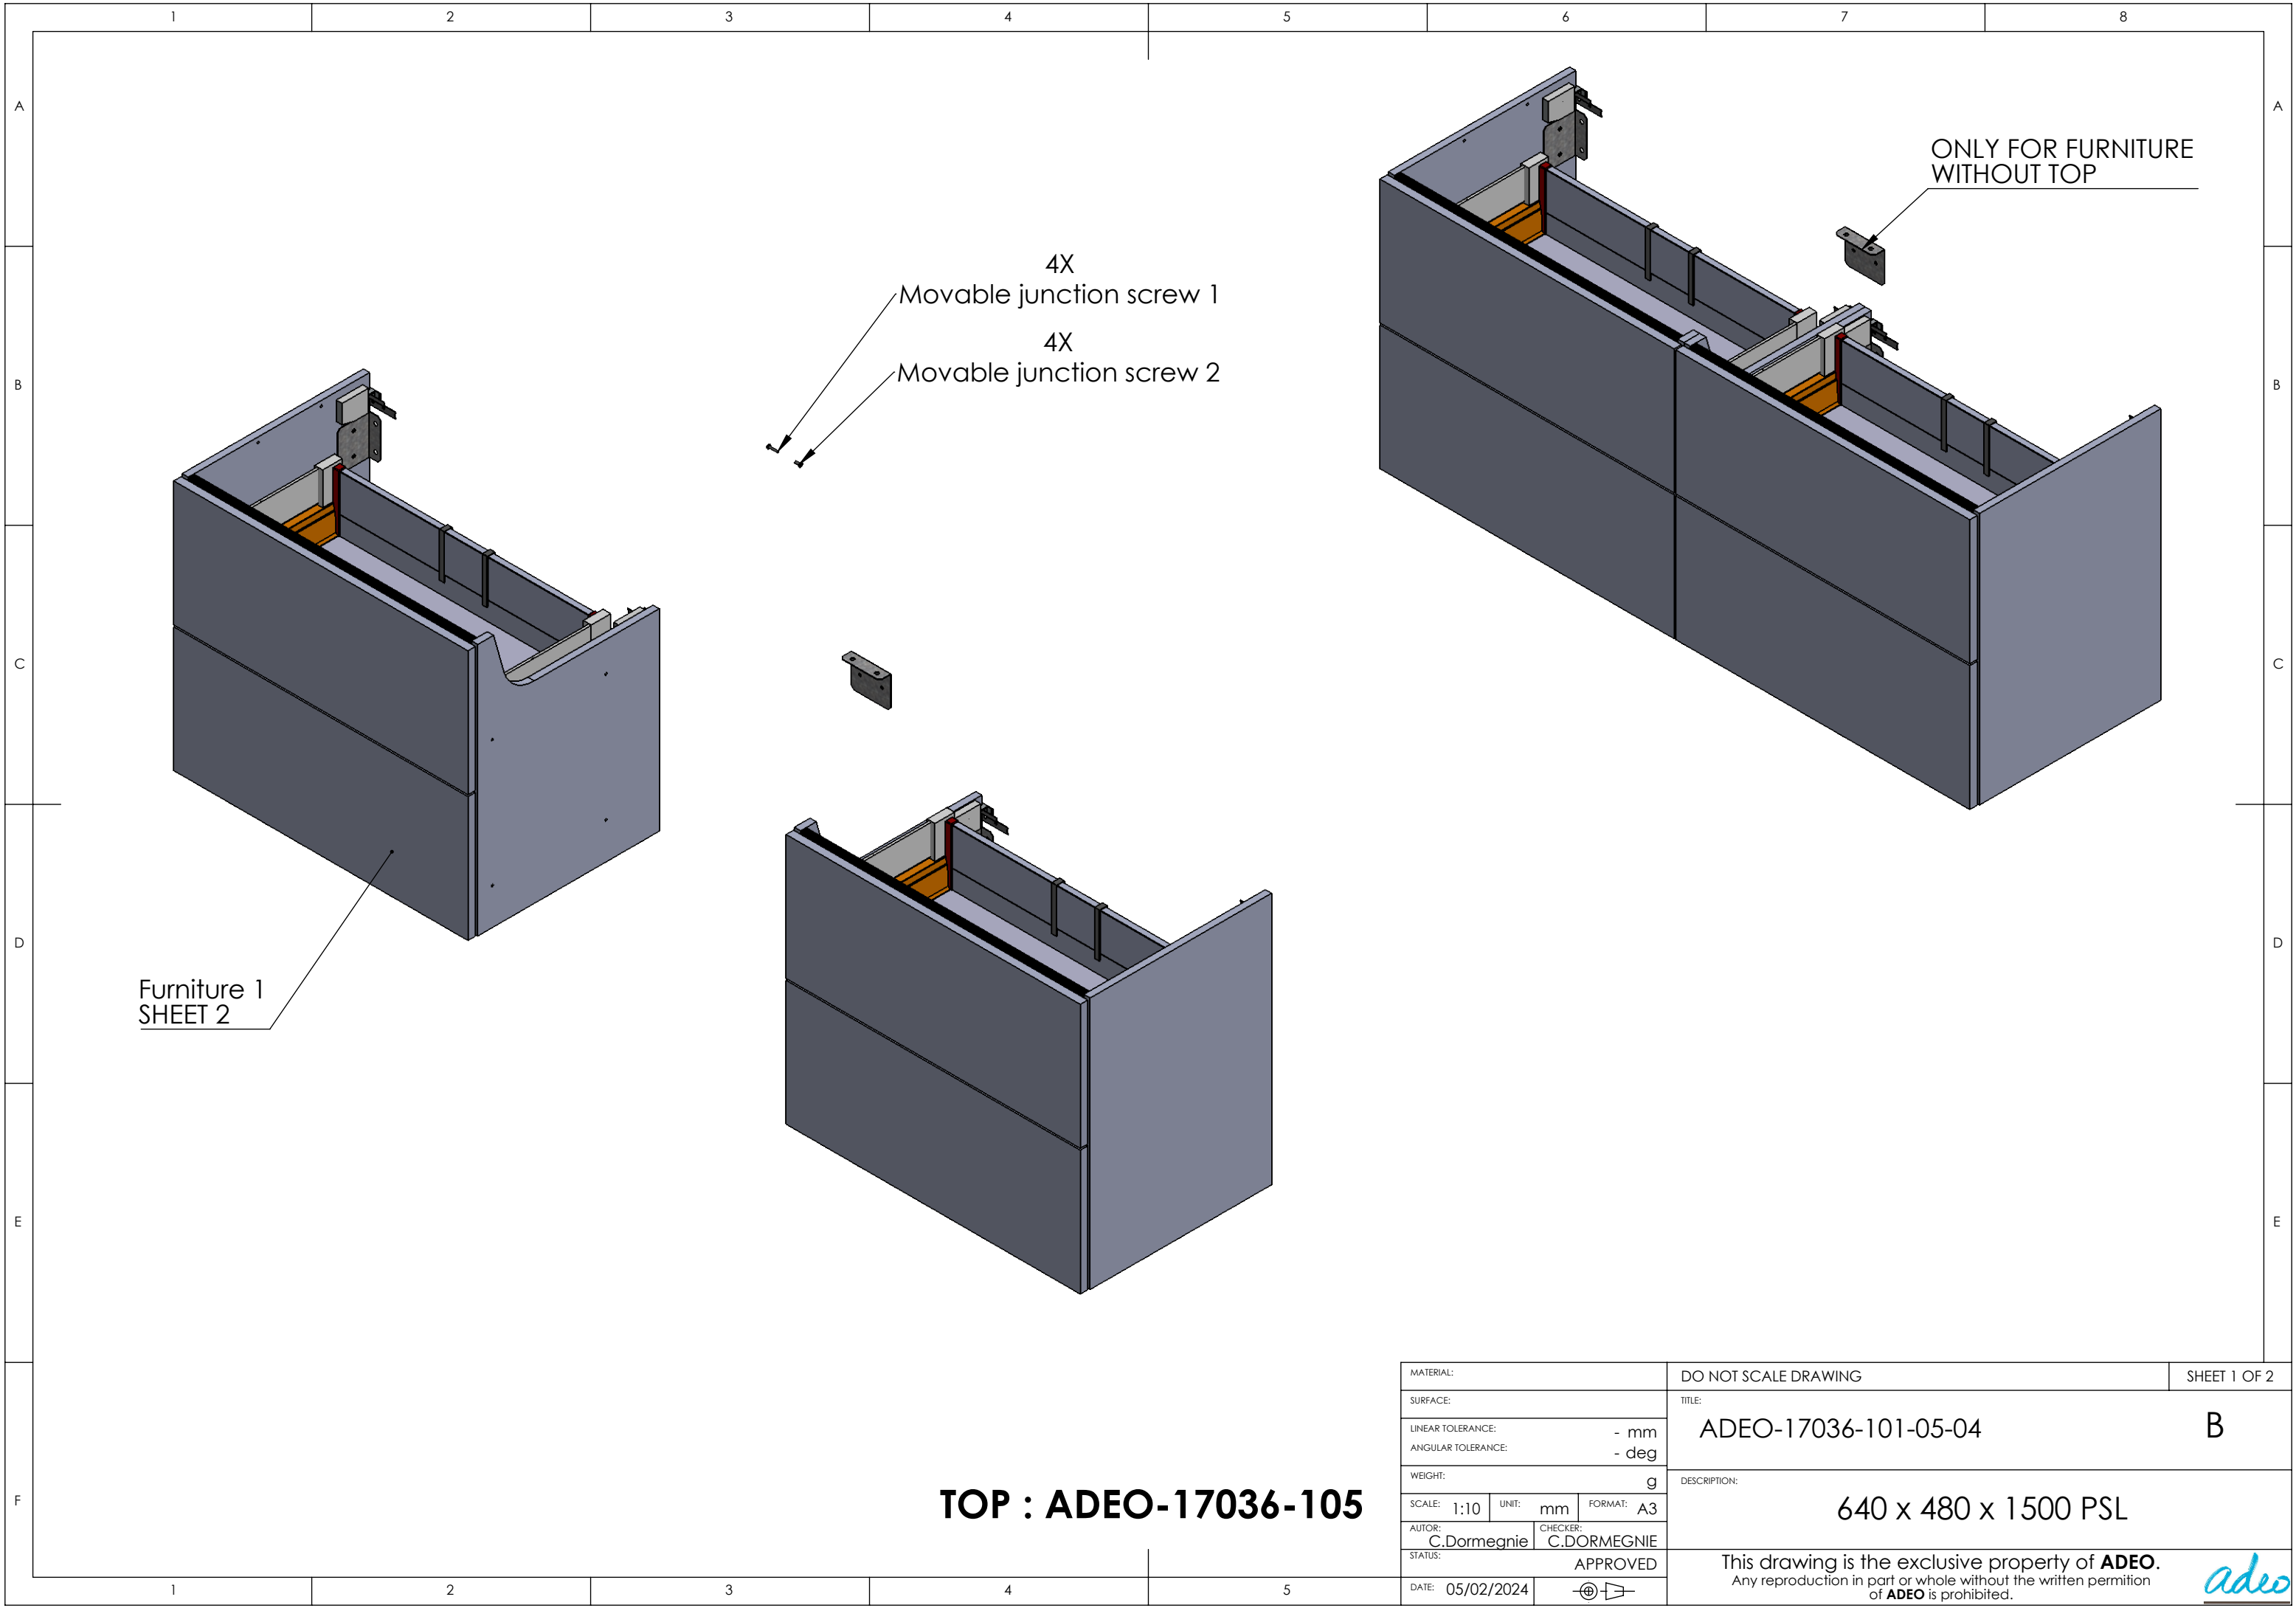


TOP : ADEO-17036-105

MATERIAL:			DO NOT SCALE DRAWING		SHEET 1 OF 2		
SURFACE:			TITLE:				
LINEAR TOLERANCE: - mm			ADEO-17036-101-05-04			B	
ANGULAR TOLERANCE: - deg							
WEIGHT: g			DESCRIPTION:				
SCALE: 1:10			UNIT: mm			FORMAT: A3	
AUTOR: C.Dormegnie			CHECKER: C.DORMEGNIE				
STATUS: APPROVED			This drawing is the exclusive property of ADEO . Any reproduction in part or whole without the written permission of ADEO is prohibited.				
DATE: 05/02/2024							
							
							

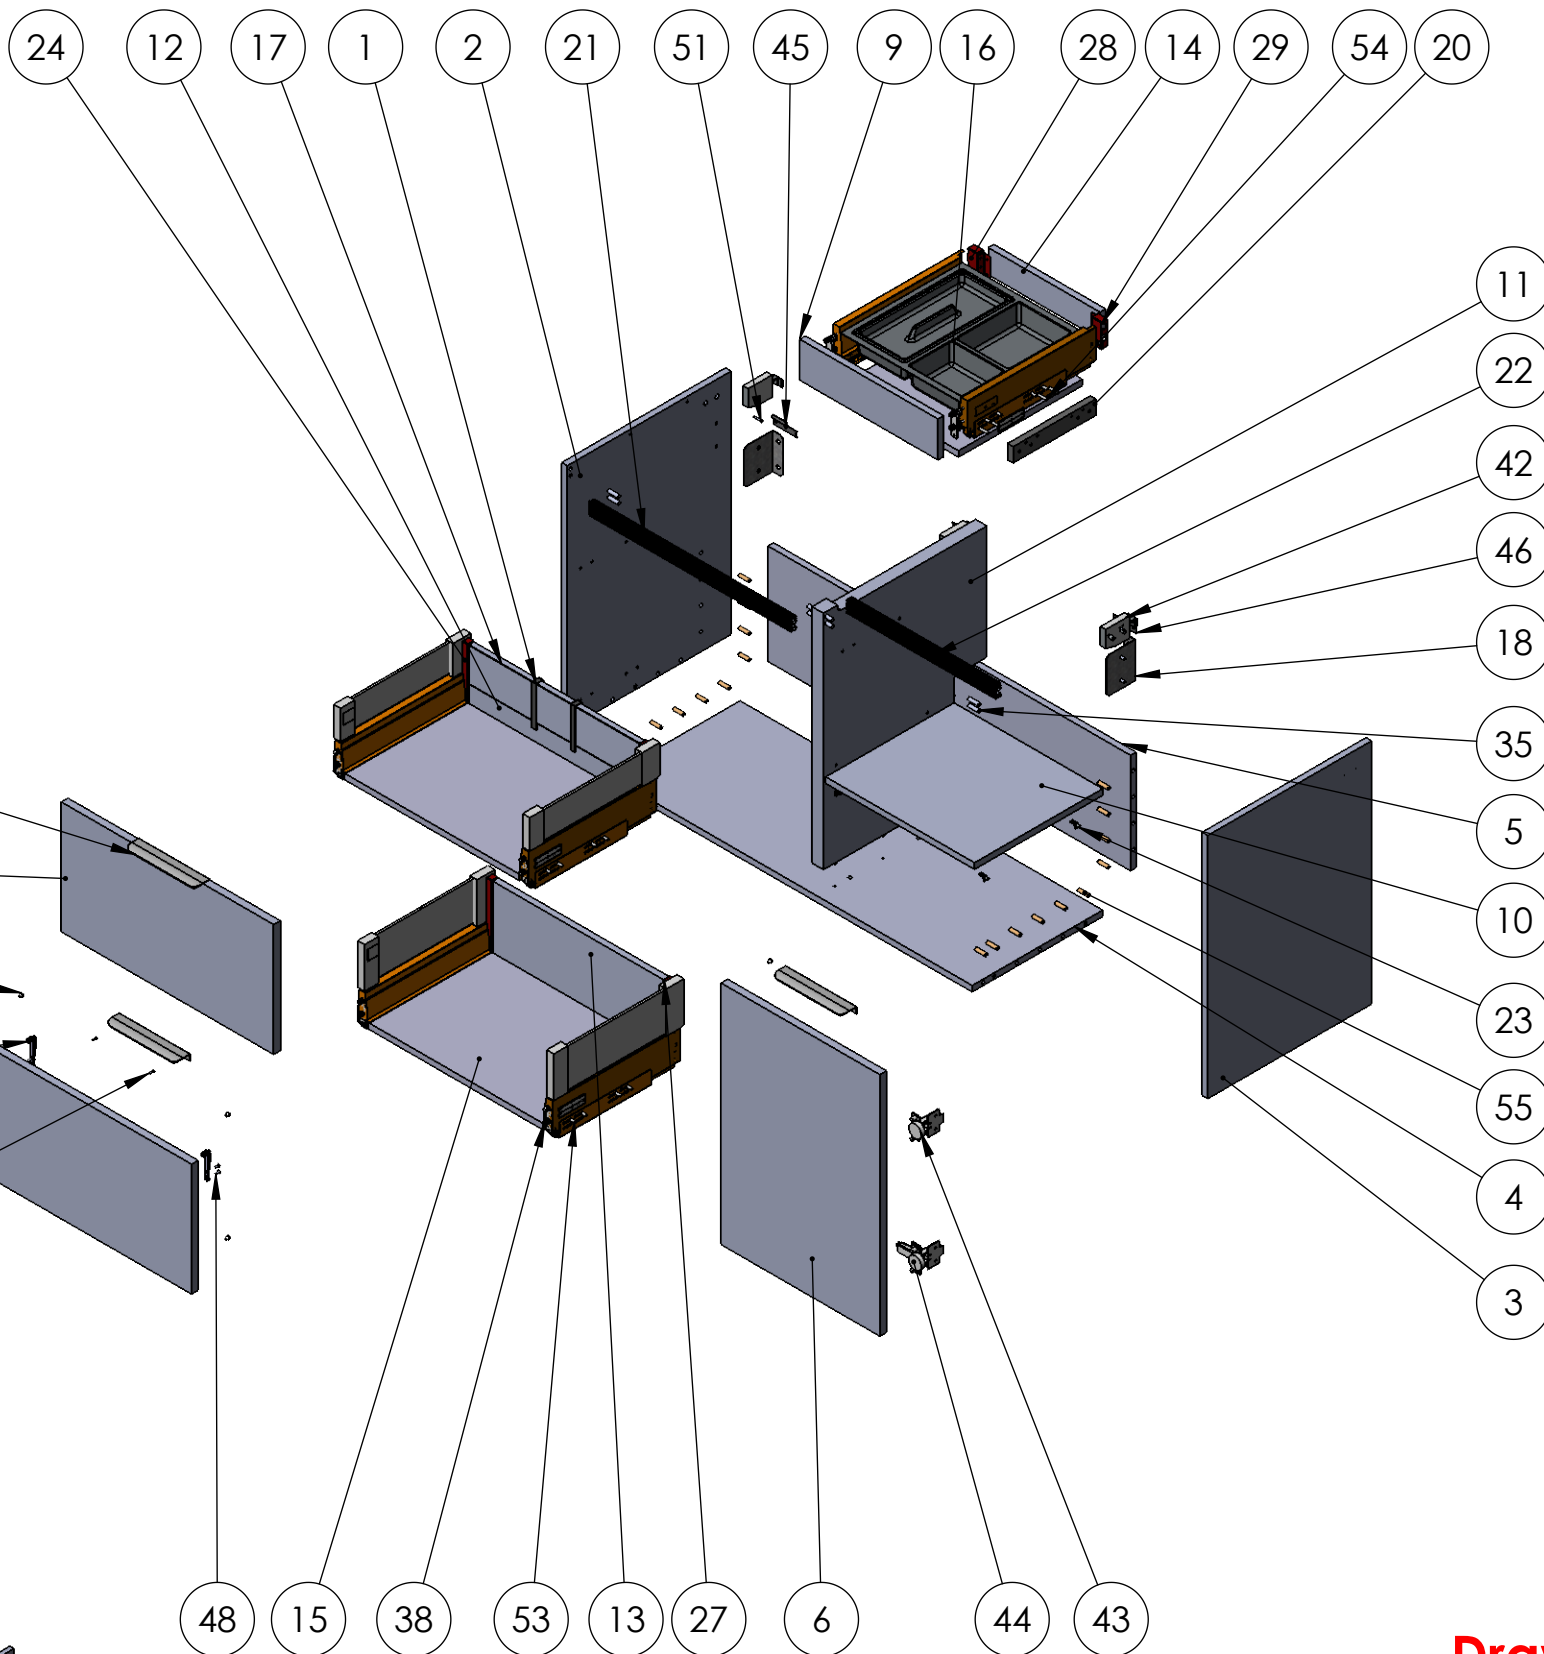

Drawer specification (ADEO-17036-300)

MATERIAL:			DO NOT SCALE DRAWING			SHEET 1 OF 1		
SURFACE:			TITLE:					
LINEAR TOLERANCE:			- mm			C		
ANGULAR TOLERANCE:			- deg					
WEIGHT:			g			DESCRIPTION:		
SCALE:	1:10	UNIT:	mm	FORMAT:	A3	640 x 480 x 1050 HANDLE		
AUTOR:		C.Dormegnien		CHECKER:		C.DORMEGNIE		
STATUS:			APPROVED			This drawing is the exclusive property of ADEO . Any reproduction in part or whole without the written permission of ADEO is prohibited.		
DATE:		05/02/2024						

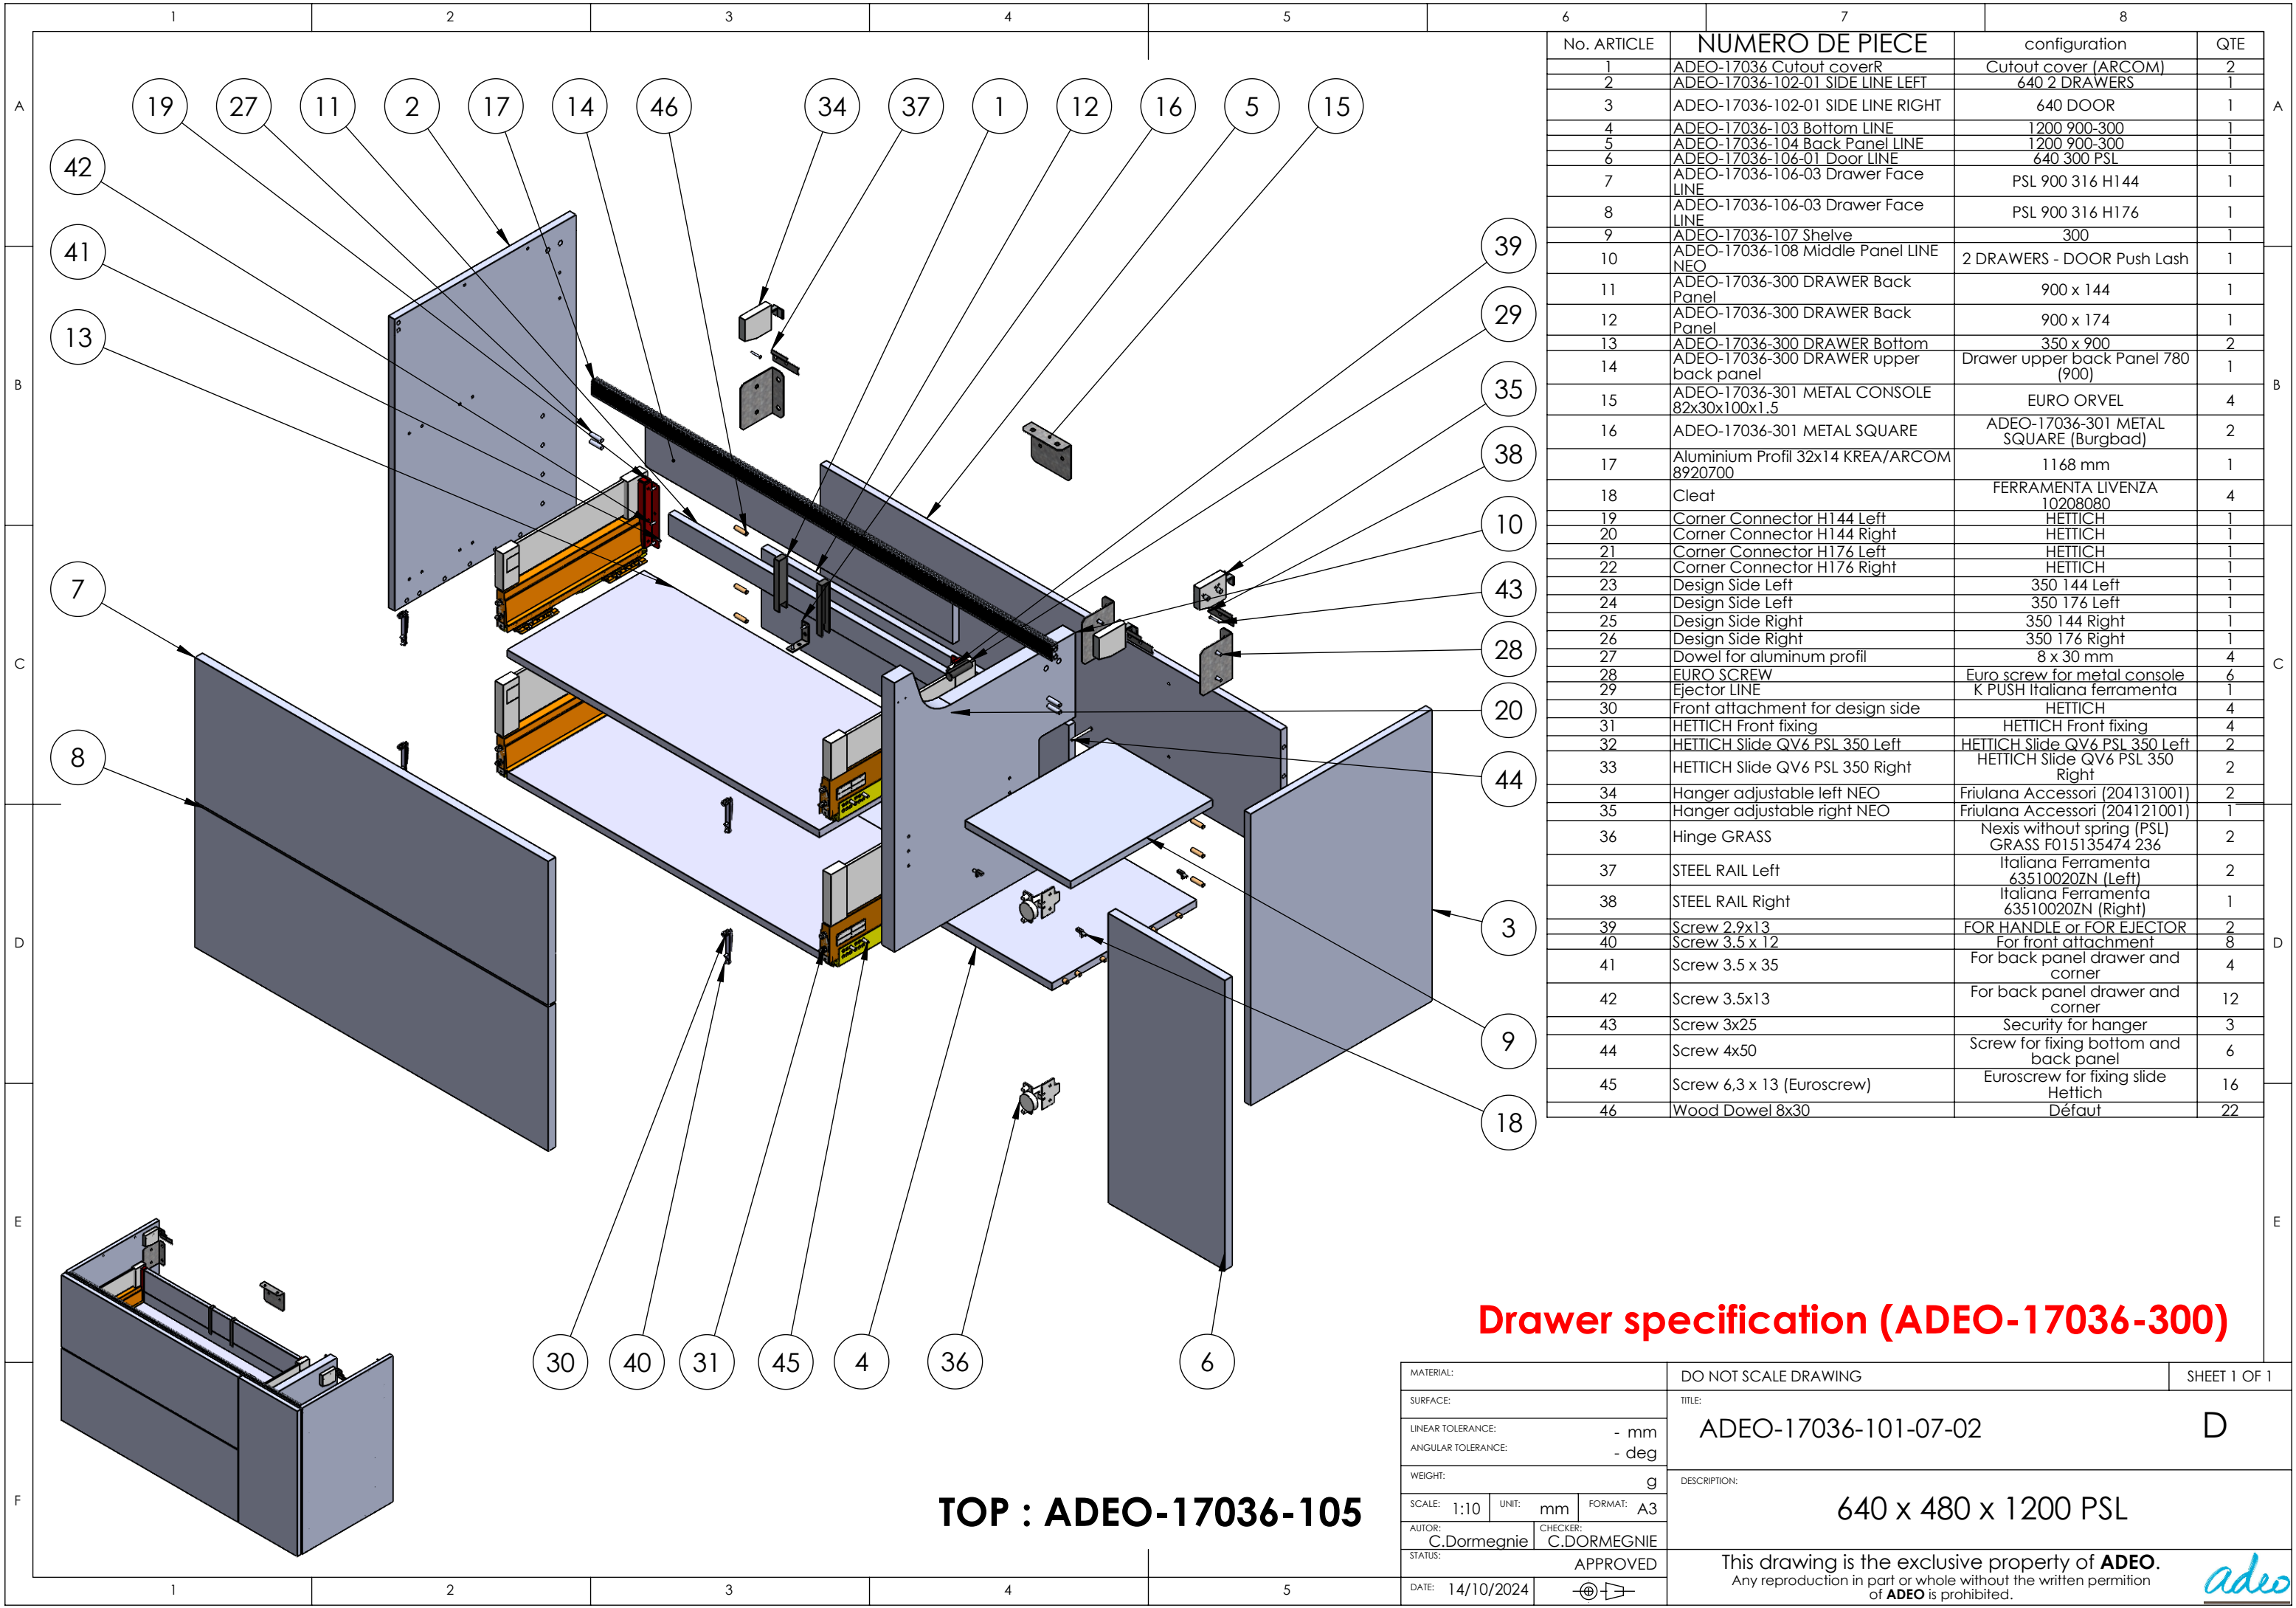


No. ARTICLE	NUMERO DE PIECE	configuration	QTE
1	ADEO-17036 Cutout coverR	Cutout cover (ARCOM)	2
2	ADEO-17036-102-01 SIDE LINE LEFT	640 2 DRAWERS	1
3	ADEO-17036-102-01 SIDE LINE RIGHT	640 DOOR	1
4	ADEO-17036-103 Bottom LINE	1200 900-300	1
5	ADEO-17036-104 Back Panel LINE	1200 900-300	1
6	ADEO-17036-106-01 Door LINE	640 300 PSL	1
7	ADEO-17036-106-03 Drawer Face LINE	PSL 900 316 H144	1
8	ADEO-17036-106-03 Drawer Face LINE	PSL 900 316 H176	1
9	ADEO-17036-107 Shelf	300	1
10	ADEO-17036-108 Middle Panel LINE NEO	2 DRAWERS - DOOR Push Lash	1
11	ADEO-17036-300 DRAWER Back Panel	900 x 144	1
12	ADEO-17036-300 DRAWER Back Panel	900 x 174	1
13	ADEO-17036-300 DRAWER Bottom	350 x 900	2
14	ADEO-17036-300 DRAWER upper back panel	Drawer upper back Panel 780 (900)	1
15	ADEO-17036-301 METAL CONSOLE 82x30x100x1.5	EURO ORVEL	4
16	ADEO-17036-301 METAL SQUARE	ADEO-17036-301 METAL SQUARE (Burgbad)	2
17	Aluminium Profil 32x14 KREA/ARCOM 8920700	1168 mm	1
18	Cleat	FERRAMENTA LIVENZA 10208080	4
19	Corner Connector H144 Left	HETTICH	1
20	Corner Connector H144 Right	HETTICH	1
21	Corner Connector H176 Left	HETTICH	1
22	Corner Connector H176 Right	HETTICH	1
23	Design Side Left	350 144 Left	1
24	Design Side Left	350 176 Left	1
25	Design Side Right	350 144 Right	1
26	Design Side Right	350 176 Right	1
27	Dowel for aluminum profil	8 x 30 mm	4
28	EURO SCREW	Euro screw for metal console	6
29	Ejector LINE	K PUSH Italiana ferramenta	1
30	Front attachment for design side	HETTICH	4
31	HETTICH Front fixing	HETTICH Front fixing	4
32	HETTICH Slide QV6 PSL 350 Left	HETTICH Slide QV6 PSL 350 Left	2
33	HETTICH Slide QV6 PSL 350 Right	HETTICH Slide QV6 PSL 350 Right	2
34	Hanger adjustable left NEO	Friulana Accessori (204131001)	2
35	Hanger adjustable right NEO	Friulana Accessori (204121001)	1
36	Hinge GRASS	Nexis without spring (PSL) GRASS F015135474 236	2
37	STEEL RAIL Left	Italiana Ferramenta 63510020ZN (Left)	2
38	STEEL RAIL Right	Italiana Ferramenta 63510020ZN (Right)	1
39	Screw 2.9x13	FOR HANDLE or FOR EJECTOR	2
40	Screw 3.5 x 12	For front attachment	8
41	Screw 3.5 x 35	For back panel drawer and corner	4
42	Screw 3.5x13	For back panel drawer and corner	12
43	Screw 3x25	Security for hanger	3
44	Screw 4x50	Screw for fixing bottom and back panel	6
45	Screw 6,3 x 13 (Eurocrew)	Eurocrew for fixing slide Hettich	16
46	Wood Dowel 8x30	Défaut	22

Drawer specification (ADEO-17036-300)

MATERIAL:	DO NOT SCALE DRAWING	SHEET 1 OF 1
SURFACE:	TITLE:	D
LINEAR TOLERANCE: - mm	ADEO-17036-101-07-02	
ANGULAR TOLERANCE: - deg		
WEIGHT: g	DESCRIPTION:	640 x 480 x 1200 PSL
SCALE: 1:10 UNIT: mm FORMAT: A3		
AUTOR: C.Dormegnien	CHECKER: C.DORMEGNIE	
STATUS: APPROVED		
DATE: 14/10/2024		
	This drawing is the exclusive property of ADEO. Any reproduction in part or whole without the written permission of ADEO is prohibited.	



TOP : ADEO-17036-105

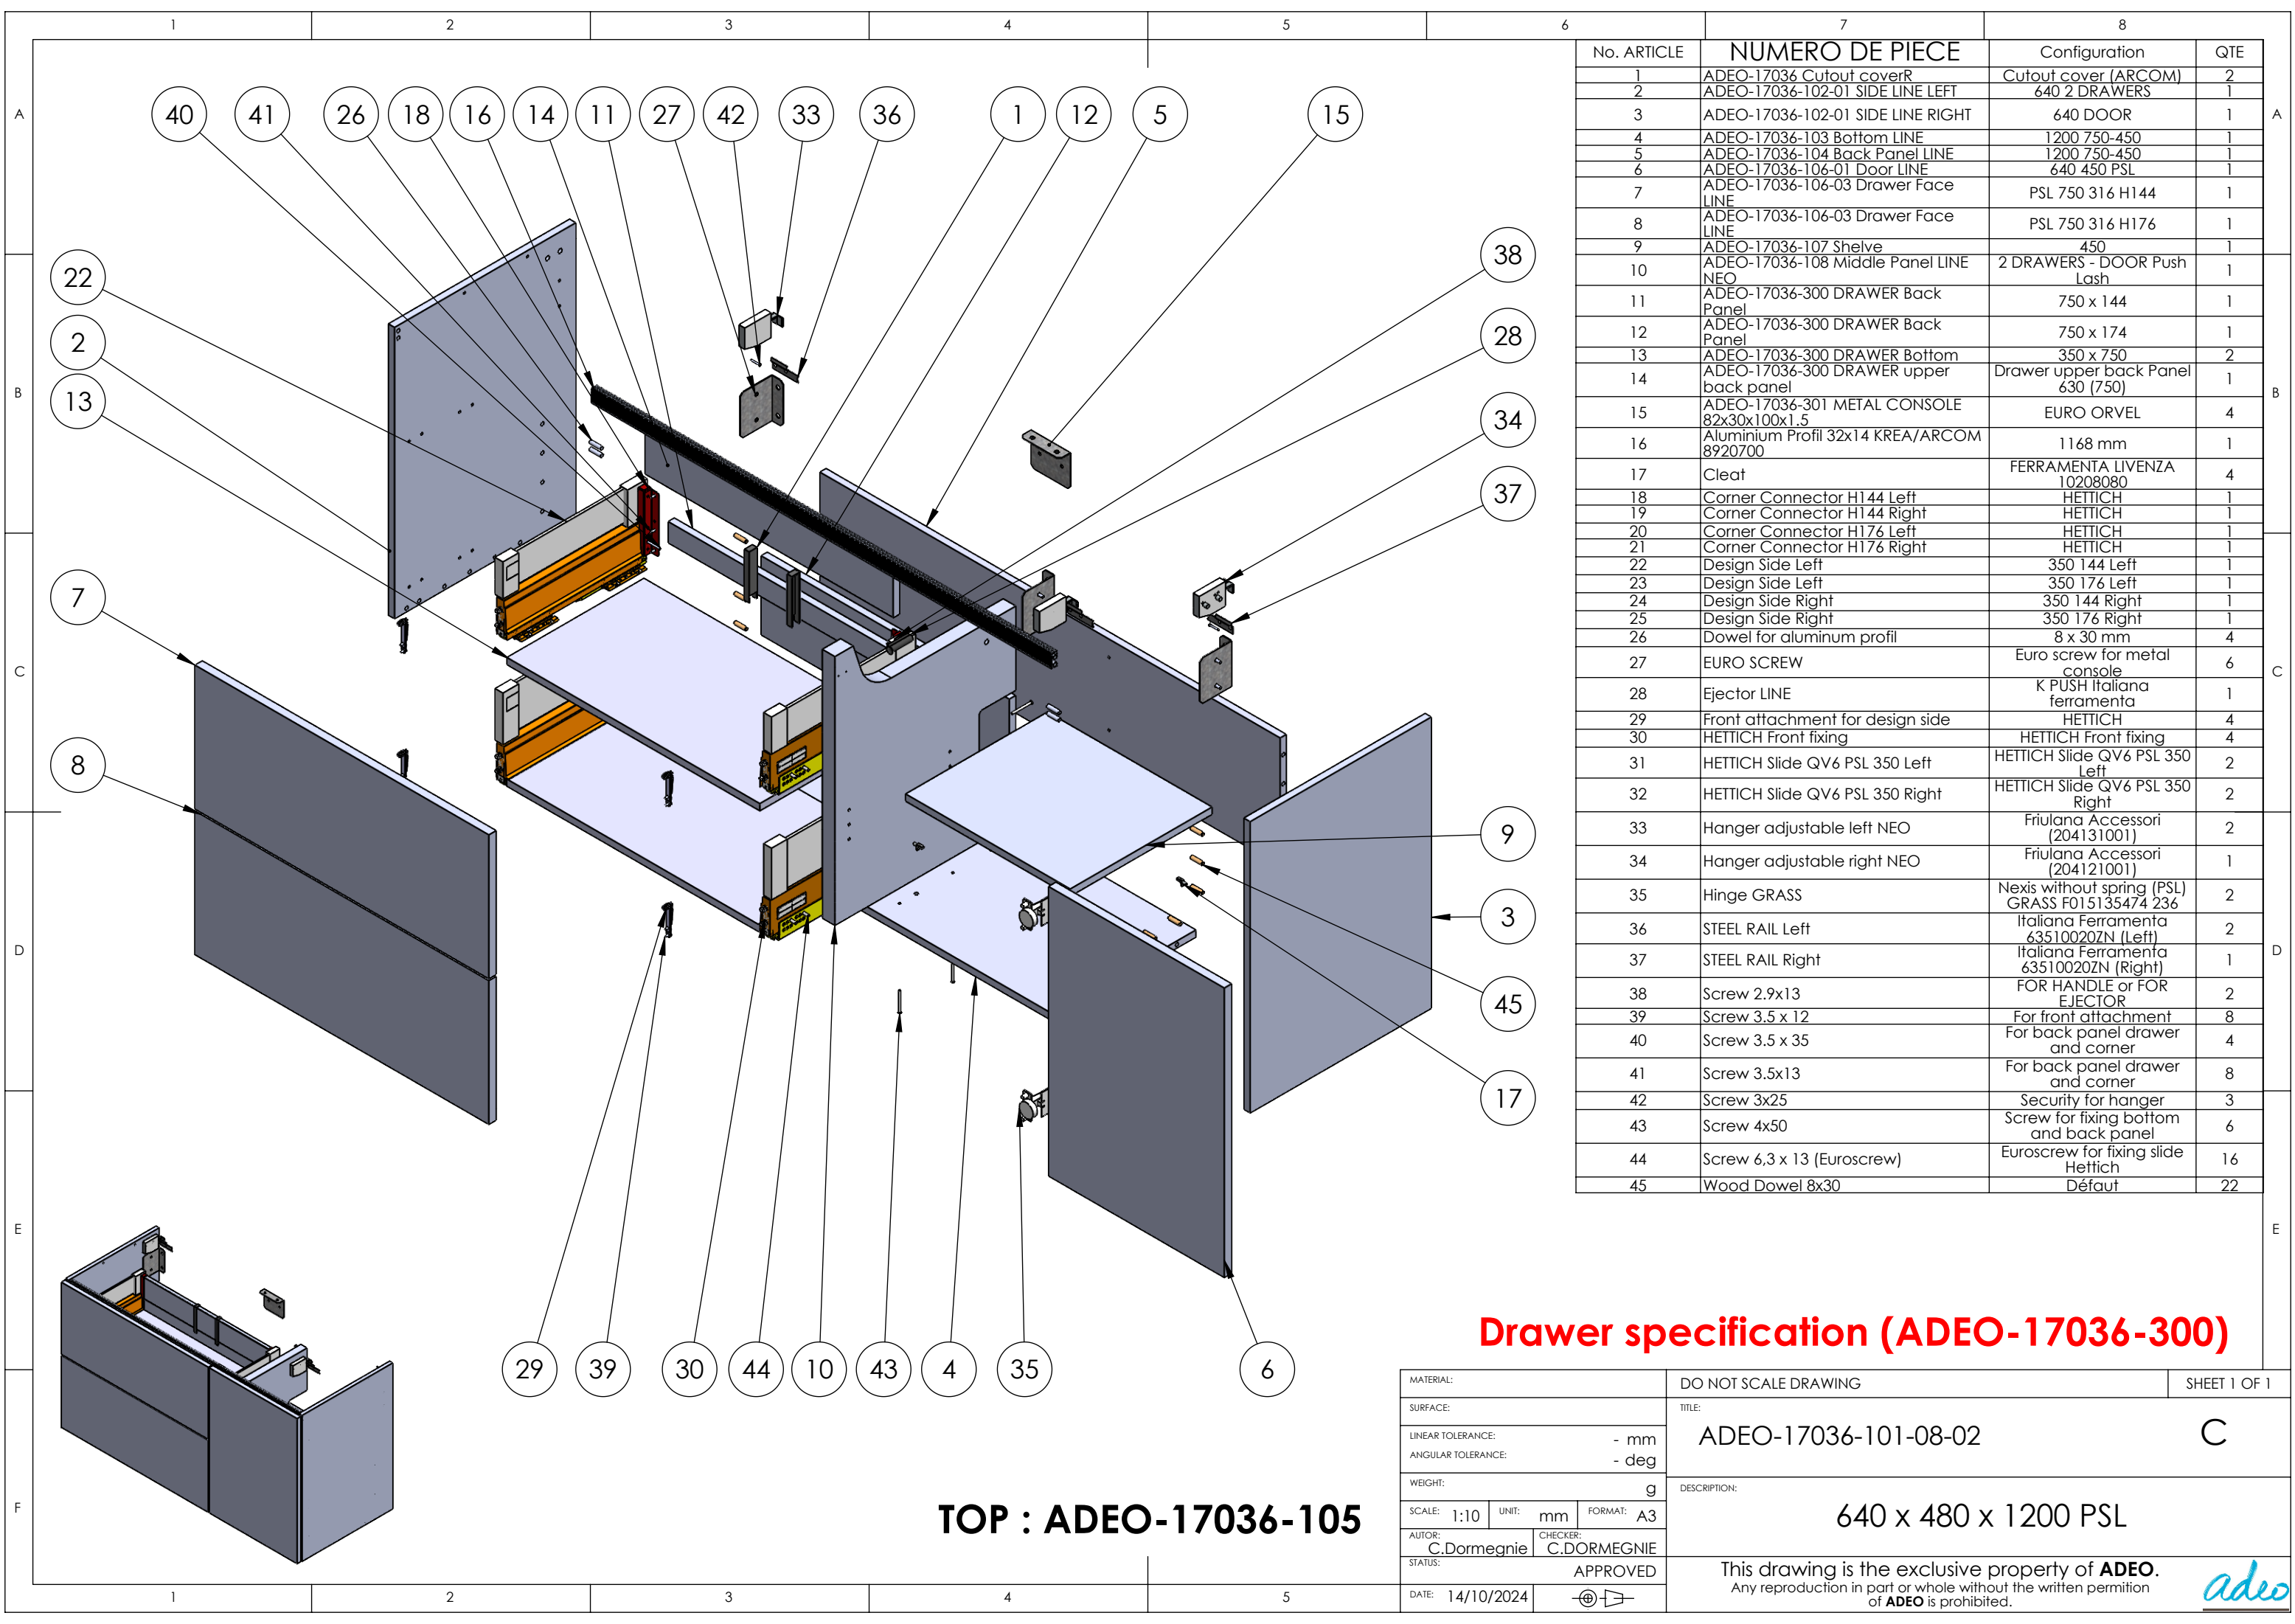


No. ARTICLE	NUMERO DE PIECE	Configuration	QTE
1	ADEO-17036 Cutout coverR	Cutout cover (ARCOM)	2
2	ADEO-17036-102-01 SIDE LINE LEFT	640 2 DRAWERS	1
3	ADEO-17036-102-01 SIDE LINE RIGHT	640 DOOR	1
4	ADEO-17036-103 Bottom LINE	1200 750-450	1
5	ADEO-17036-104 Back Panel LINE	1200 750-450	1
6	ADEO-17036-106-01 Door LINE	640 450 PSL	1
7	ADEO-17036-106-03 Drawer Face LINE	PSL 750 316 H144	1
8	ADEO-17036-106-03 Drawer Face LINE	PSL 750 316 H176	1
9	ADEO-17036-107 Shelve	450	1
10	ADEO-17036-108 Middle Panel LINE NEO	2 DRAWERS - DOOR Push Lash	1
11	ADEO-17036-300 DRAWER Back Panel	750 x 144	1
12	ADEO-17036-300 DRAWER Back Panel	750 x 174	1
13	ADEO-17036-300 DRAWER Bottom	350 x 750	2
14	ADEO-17036-300 DRAWER upper back panel	Drawer upper back Panel 630 (750)	1
15	ADEO-17036-301 METAL CONSOLE 82x30x100x1.5	EURO ORVEL	4
16	Aluminium Profil 32x14 KREA/ARCOM 8920700	1168 mm	1
17	Cleat	FERRAMENTA LIVENZA 10208080	4
18	Corner Connector H144 Left	HETTICH	1
19	Corner Connector H144 Right	HETTICH	1
20	Corner Connector H176 Left	HETTICH	1
21	Corner Connector H176 Right	HETTICH	1
22	Design Side Left	350 144 Left	1
23	Design Side Left	350 176 Left	1
24	Design Side Right	350 144 Right	1
25	Design Side Right	350 176 Right	1
26	Dowel for aluminum profil	8 x 30 mm	4
27	EURO SCREW	Euro screw for metal console	6
28	Ejector LINE	K PUSH Italiana ferramenta	1
29	Front attachment for design side	HETTICH	4
30	HETTICH Front fixing	HETTICH Front fixing	4
31	HETTICH Slide QV6 PSL 350 Left	HETTICH Slide QV6 PSL 350 Left	2
32	HETTICH Slide QV6 PSL 350 Right	HETTICH Slide QV6 PSL 350 Right	2
33	Hanger adjustable left NEO	Friulana Accessori (204131001)	2
34	Hanger adjustable right NEO	Friulana Accessori (204121001)	1
35	Hinge GRASS	Nexis without spring (PSL) GRASS F015135474 236	2
36	STEEL RAIL Left	Italiana Ferramenta 63510020ZN (Left)	2
37	STEEL RAIL Right	Italiana Ferramenta 63510020ZN (Right)	1
38	Screw 2.9x13	FOR HANDLE or FOR EJECTOR	2
39	Screw 3.5 x 12	For front attachment	8
40	Screw 3.5 x 35	For back panel drawer and corner	4
41	Screw 3.5x13	For back panel drawer and corner	8
42	Screw 3x25	Security for hanger	3
43	Screw 4x50	Screw for fixing bottom and back panel	6
44	Screw 6,3 x 13 (Eurocrew)	Eurocrew for fixing slide Hettich	16
45	Wood Dowel 8x30	Défaut	22

Drawer specification (ADEO-17036-300)

MATERIAL:	DO NOT SCALE DRAWING	SHEET 1 OF 1
SURFACE:	TITLE:	C
LINEAR TOLERANCE: - mm	ADEO-17036-101-08-02	
ANGULAR TOLERANCE: - deg		
WEIGHT: g	DESCRIPTION:	640 x 480 x 1200 PSL
SCALE: 1:10 UNIT: mm FORMAT: A3		
AUTOR: C.Dormegnien	CHECKER: C.DORMEGNIE	
STATUS: APPROVED		
DATE: 14/10/2024		
	This drawing is the exclusive property of ADEO. Any reproduction in part or whole without the written permission of ADEO is prohibited.	



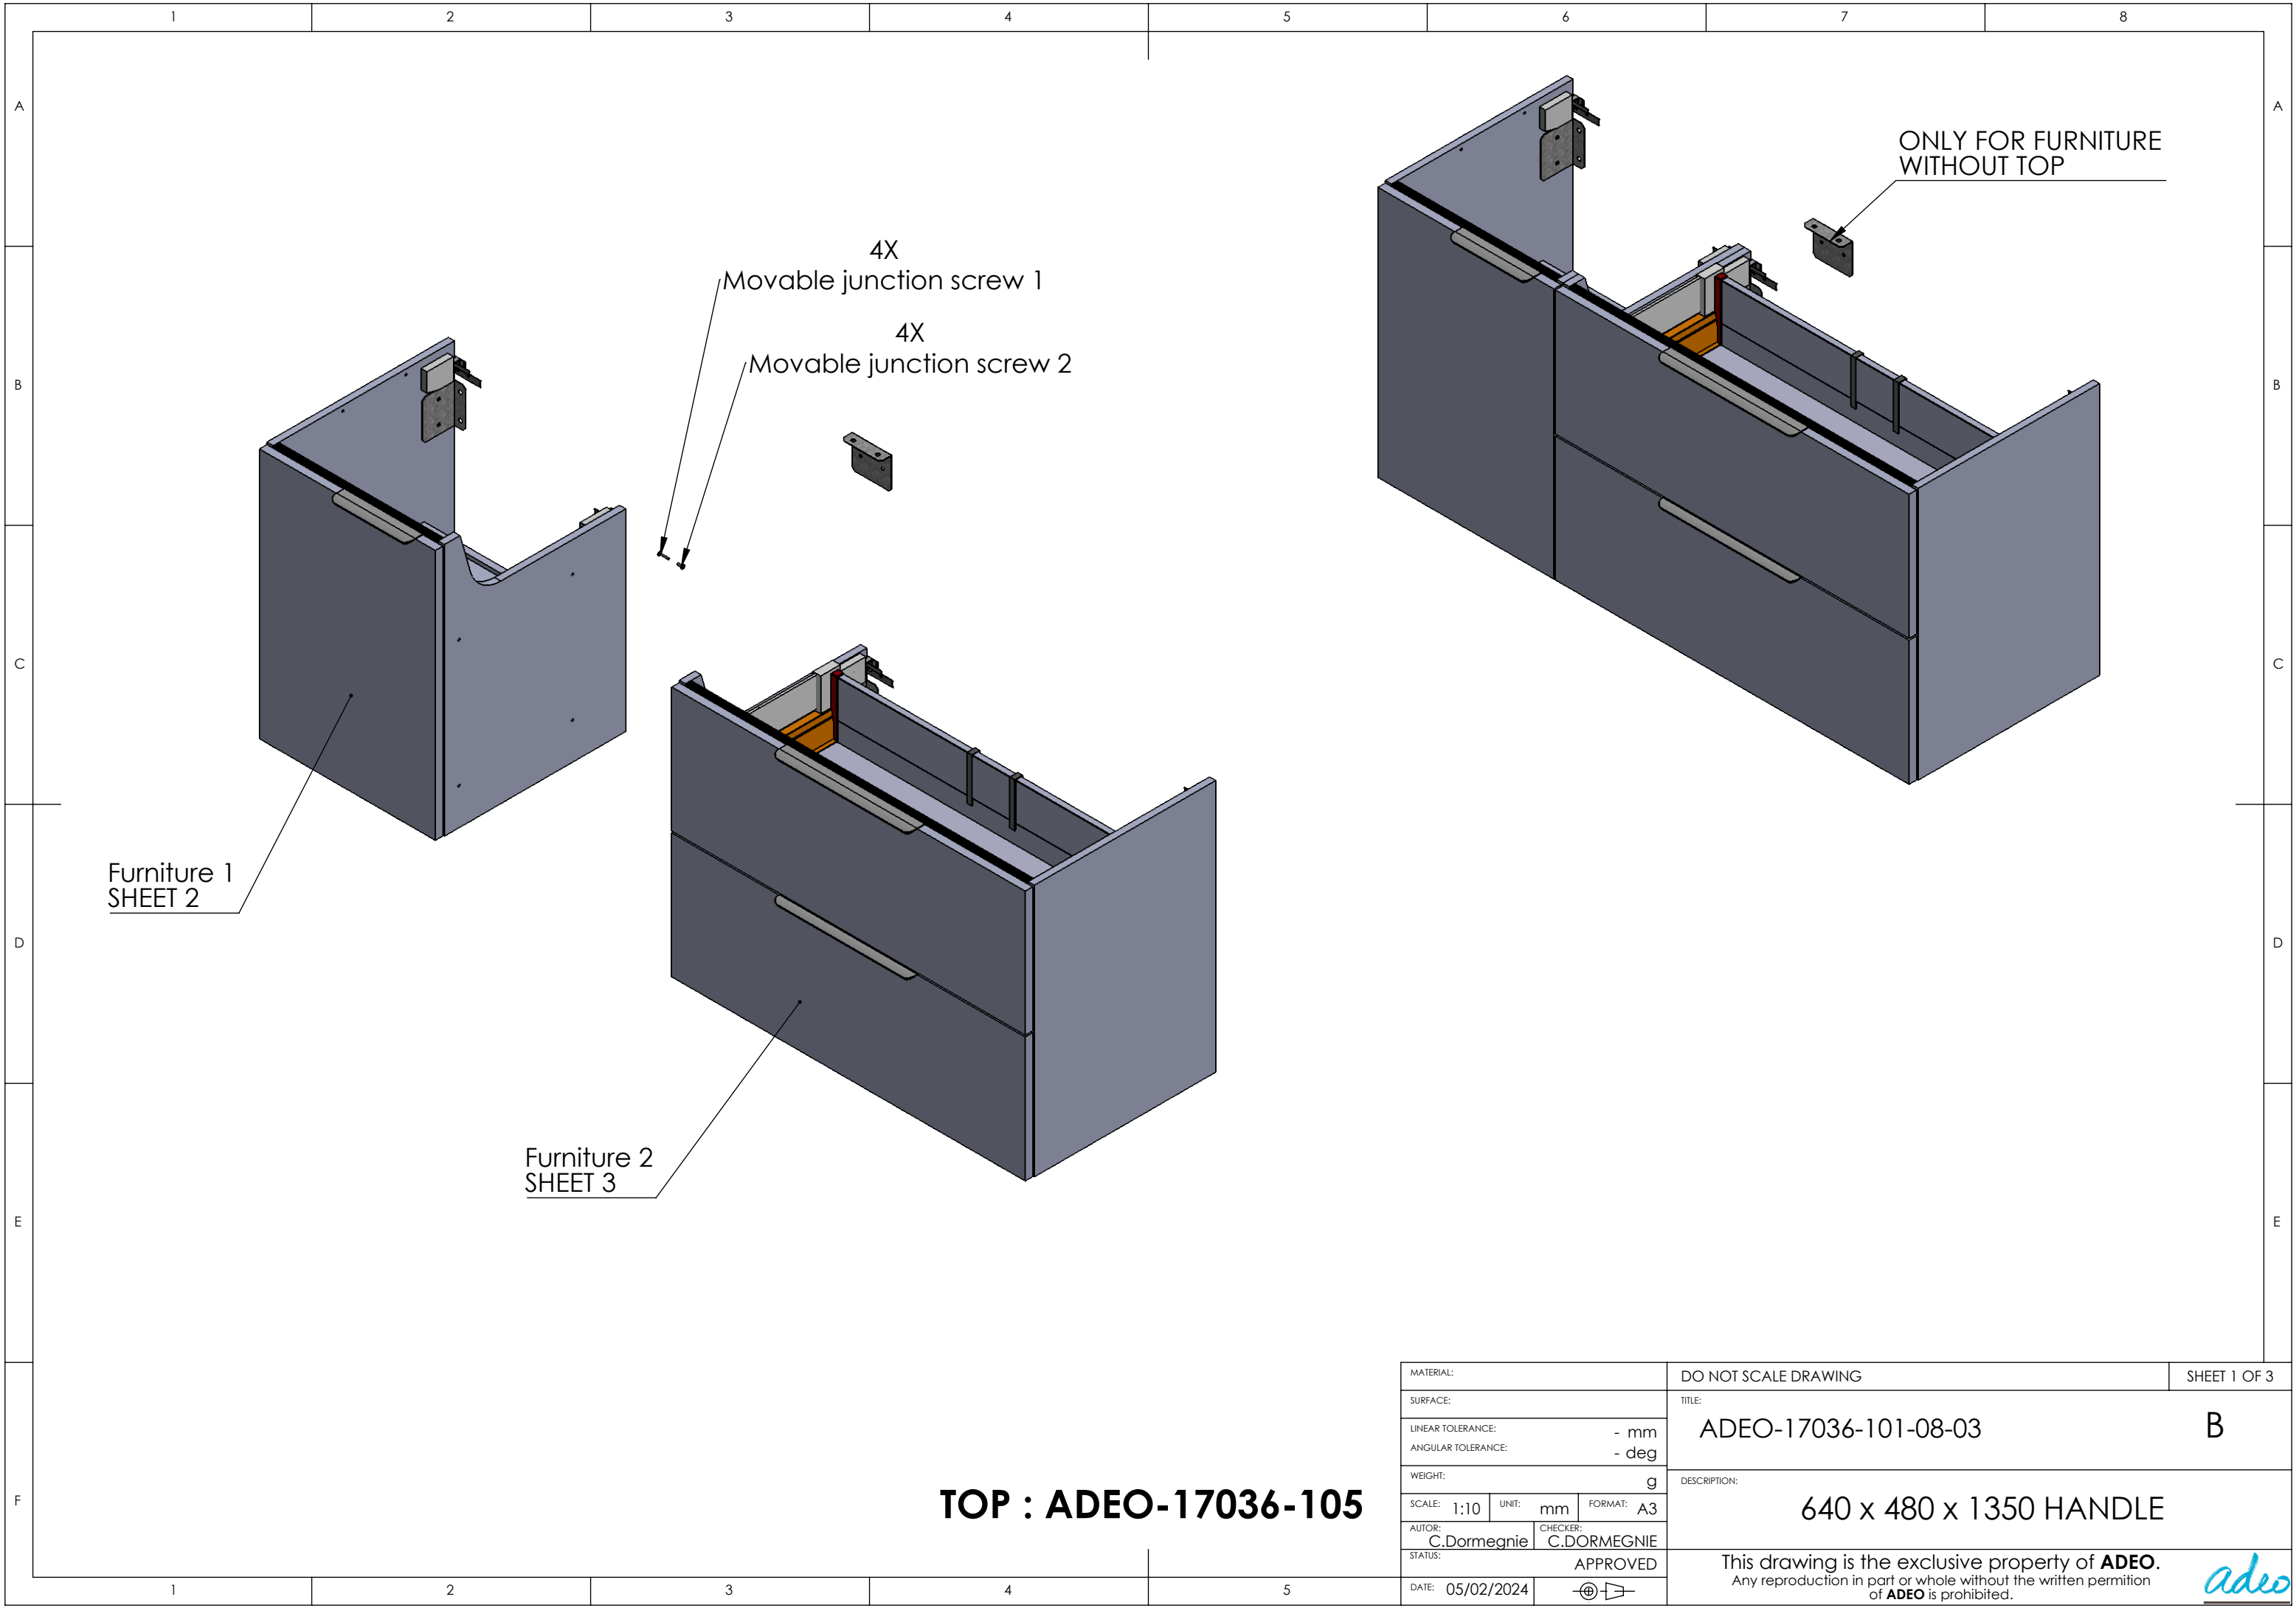

Furniture 1
SHEET 2

Furniture 2
SHEET 3


ONLY FOR FURNITURE
WITHOUT TOP

4X
Movable junction screw 1

4X
Movable junction screw 2

TOP : ADEO-17036-105

MATERIAL:			DO NOT SCALE DRAWING		SHEET 1 OF 3	
SURFACE:			TITLE:			
LINEAR TOLERANCE: - mm			ADEO-17036-101-08-03			B
ANGULAR TOLERANCE: - deg						
WEIGHT: g			DESCRIPTION:			
SCALE: 1:10			UNIT: mm			640 x 480 x 1350 HANDLE
FORMAT: A3						
AUTOR: C.Dormegn�		CHECKER: C.DORMEGNIE		This drawing is the exclusive property of ADEO . Any reproduction in part or whole without the written permission of ADEO is prohibited.		
STATUS: APPROVED						
DATE: 05/02/2024						

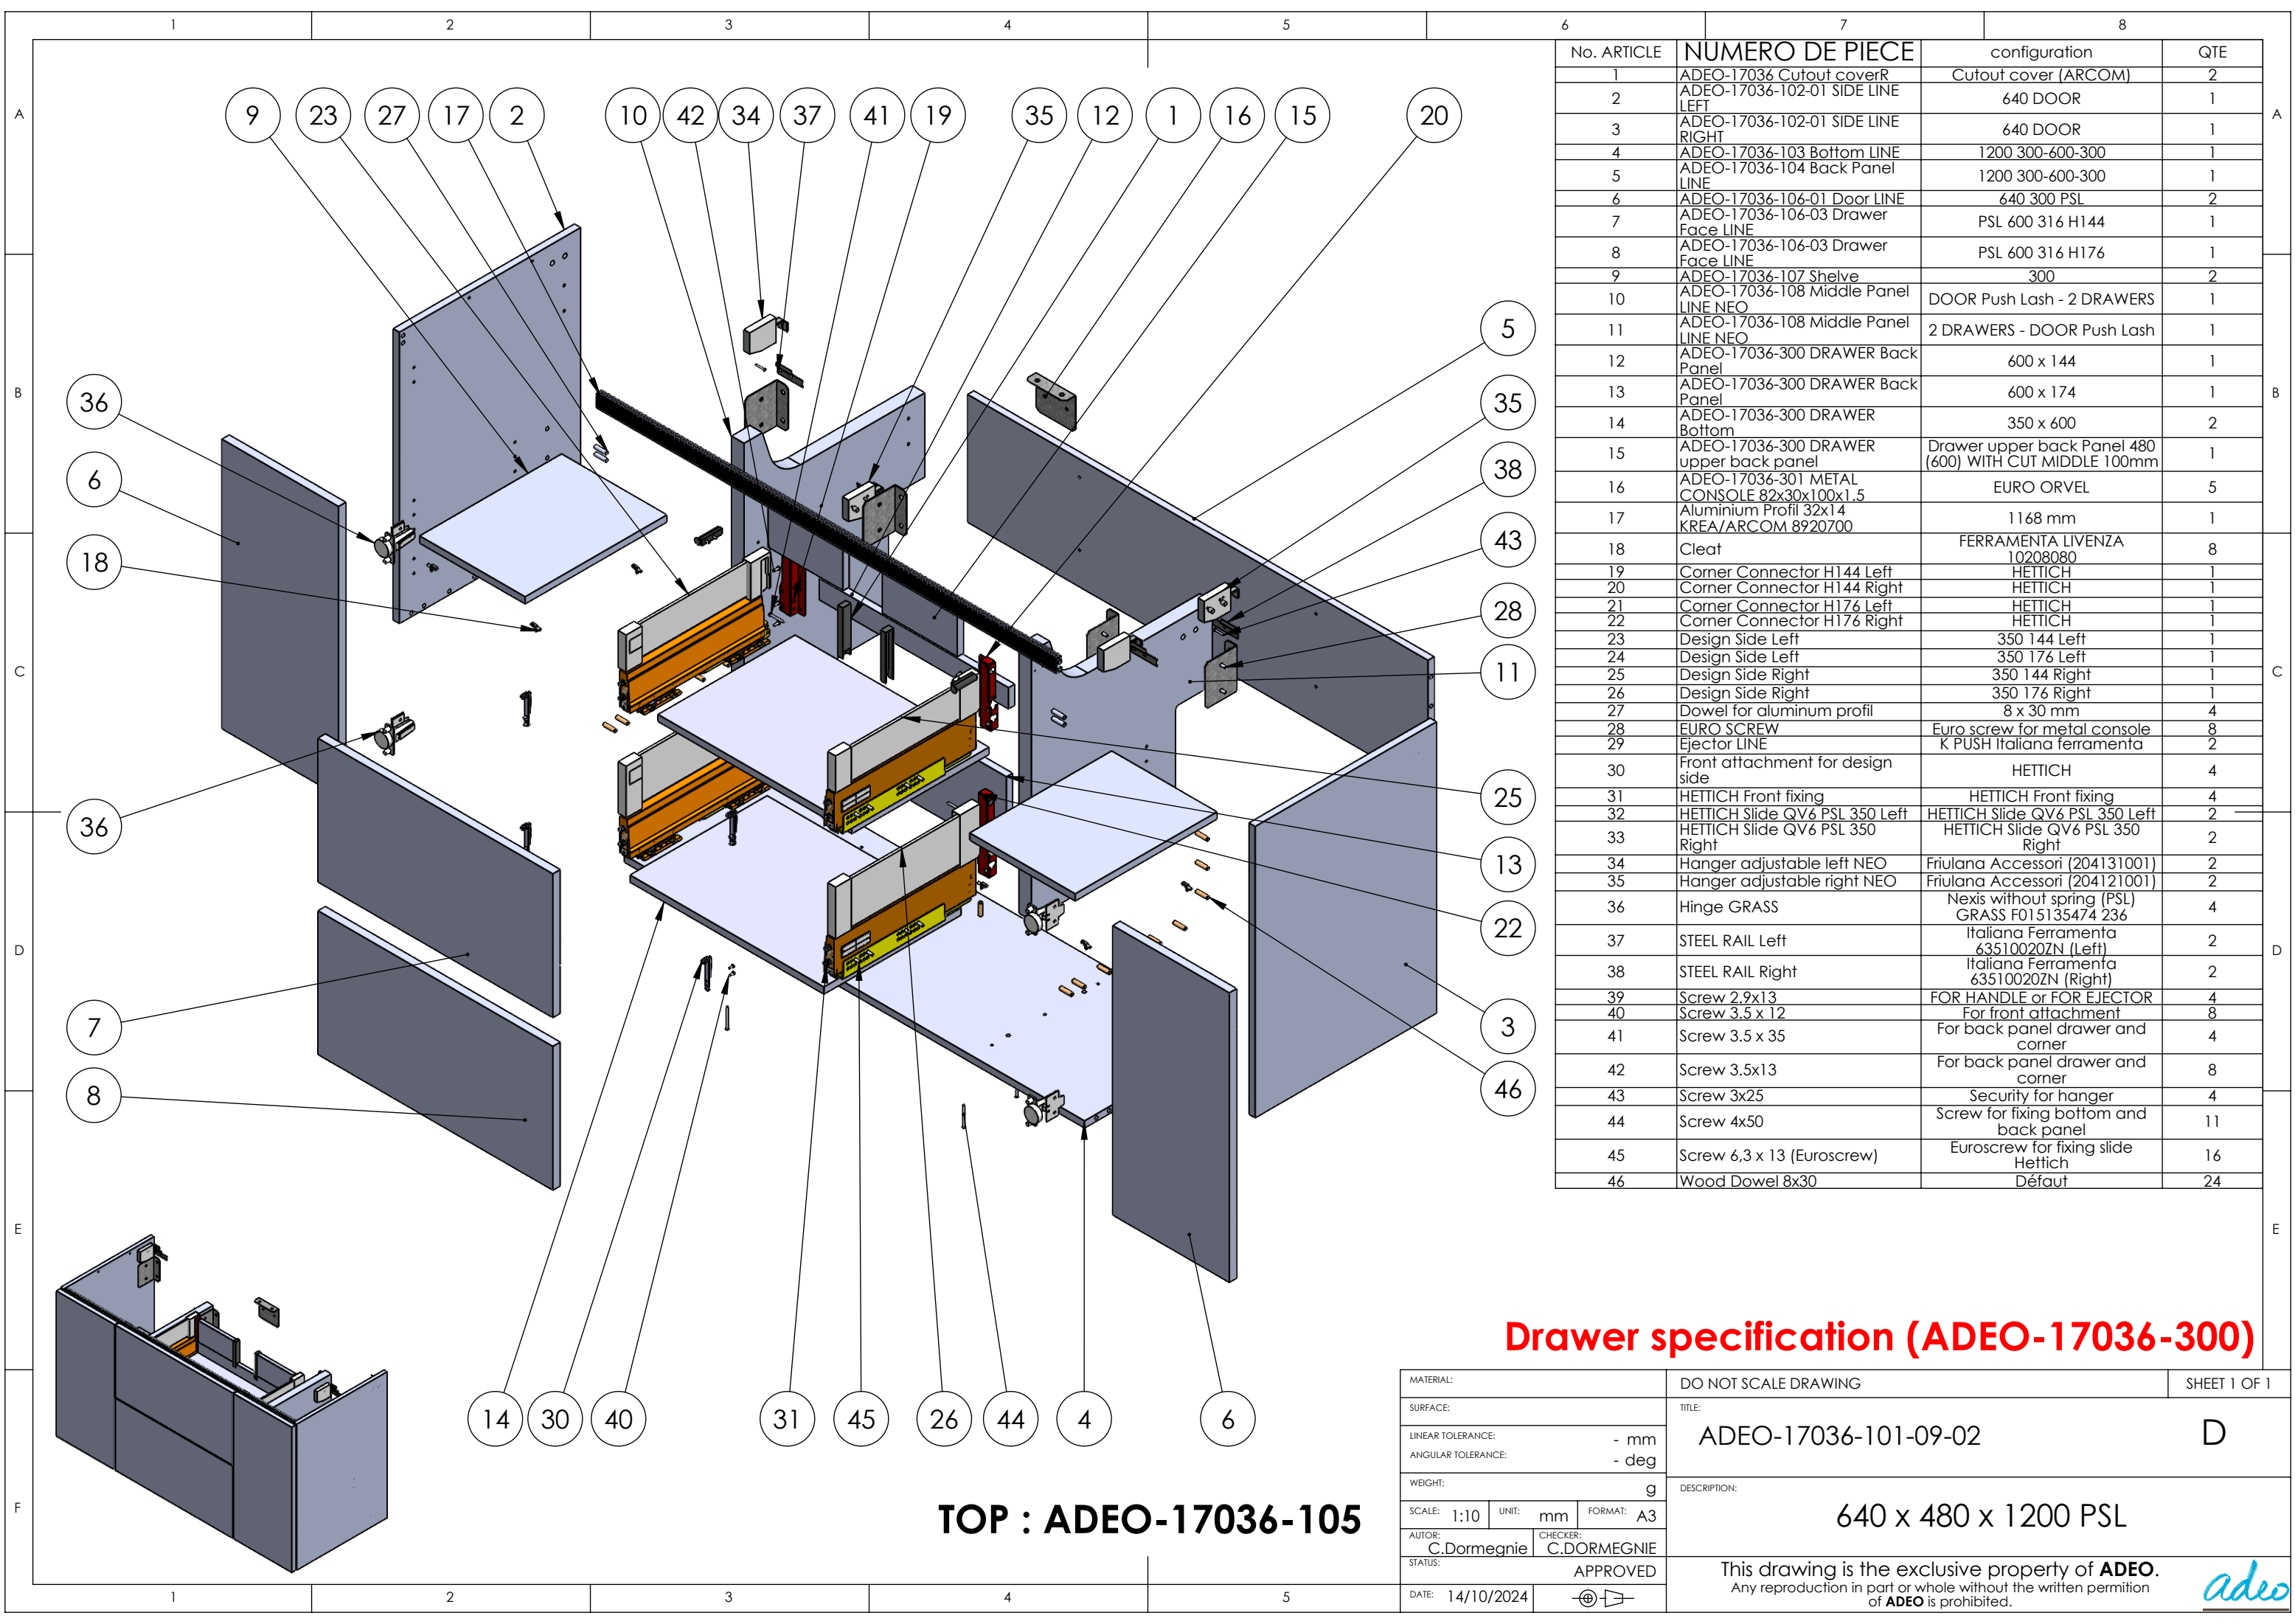


No. ARTICLE		NUMERO DE PIECE	configuration	QTE
1	ADEO-17036 Cutout coverR	Cutout cover (ARCOM)		2
2	ADEO-17036-102-01 SIDE LINE LEFT	640 DOOR		1
3	ADEO-17036-102-01 SIDE LINE RIGHT	640 DOOR		1
4	ADEO-17036-103 Bottom LINE	1200 300-600-300		1
5	ADEO-17036-104 Back Panel LINE	1200 300-600-300		1
6	ADEO-17036-106-01 Door LINE	640 300 PSL		2
7	ADEO-17036-106-03 Drawer Face LINE	PSL 600 316 H144		1
8	ADEO-17036-106-03 Drawer Face LINE	PSL 600 316 H176		1
9	ADEO-17036-107 Shelve	300		2
10	ADEO-17036-108 Middle Panel LINE NEO	DOOR Push Lash - 2 DRAWERS		1
11	ADEO-17036-108 Middle Panel LINE NEO	2 DRAWERS - DOOR Push Lash		1
12	ADEO-17036-300 DRAWER Back Panel	600 x 144		1
13	ADEO-17036-300 DRAWER Back Panel	600 x 174		1
14	ADEO-17036-300 DRAWER Bottom	350 x 600		2
15	ADEO-17036-300 DRAWER upper back panel	Drawer upper back Panel 480 (600) WITH CUT MIDDLE 100mm		1
16	ADEO-17036-301 METAL CONSOLE 82x30x100x1.5	EURO ORVEL		5
17	Aluminium Profil 32x14 KREA/ARCOM 8920700	1168 mm		1
18	Cleat	FERRAMENTA LIVENZA 10208080		8
19	Corner Connector H144 Left	HETTICH		1
20	Corner Connector H144 Right	HETTICH		1
21	Corner Connector H176 Left	HETTICH		1
22	Corner Connector H176 Right	HETTICH		1
23	Design Side Left	350 144 Left		1
24	Design Side Left	350 176 Left		1
25	Design Side Right	350 144 Right		1
26	Design Side Right	350 176 Right		1
27	Dowel for aluminum profil	8 x 30 mm		4
28	EURO SCREW	Euro screw for metal console		8
29	Ejector LINE	K PUSH Italiana ferramenta		2
30	Front attachment for design side	HETTICH		4
31	HETTICH Front fixing	HETTICH Front fixing		4
32	HETTICH Slide QV6 PSL 350 Left	HETTICH Slide QV6 PSL 350 Left		2
33	HETTICH Slide QV6 PSL 350 Right	HETTICH Slide QV6 PSL 350 Right		2
34	Hanger adjustable left NEO	Friulana Accessori (204131001)		2
35	Hanger adjustable right NEO	Friulana Accessori (204121001)		2
36	Hinge GRASS	Nexis without spring (PSL) GRASS F015135474 236		4
37	STEEL RAIL Left	Italiana Ferramenta 63510020ZN (Left)		2
38	STEEL RAIL Right	Italiana Ferramenta 63510020ZN (Right)		2
39	Screw 2.9x13	FOR HANDLE or FOR EJECTOR		4
40	Screw 3.5 x 12	For front attachment		8
41	Screw 3.5 x 35	For back panel drawer and corner		4
42	Screw 3.5x13	For back panel drawer and corner		8
43	Screw 3x25	Security for hanger		4
44	Screw 4x50	Screw for fixing bottom and back panel		11
45	Screw 6,3 x 13 (Eurocrew)	Eurocrew for fixing slide Hettich		16
46	Wood Dowel 8x30	Défaut		24

Drawer specification (ADEO-17036-300)

MATERIAL:	DO NOT SCALE DRAWING		SHEET 1 OF 1
SURFACE:	TITLE:		D
LINEAR TOLERANCE: - mm ANGULAR TOLERANCE: - deg	ADEO-17036-101-09-02		
WEIGHT: g	DESCRIPTION:		640 x 480 x 1200 PSL
SCALE: 1:10 UNIT: mm FORMAT: A3	This drawing is the exclusive property of ADEO. Any reproduction in part or whole without the written permission of ADEO is prohibited.		
AUTOR: C.Dormegnien			
CHECKER: C.DORMEGNIE			
STATUS: APPROVED			
DATE: 14/10/2024			


TOP : ADEO-17036-105

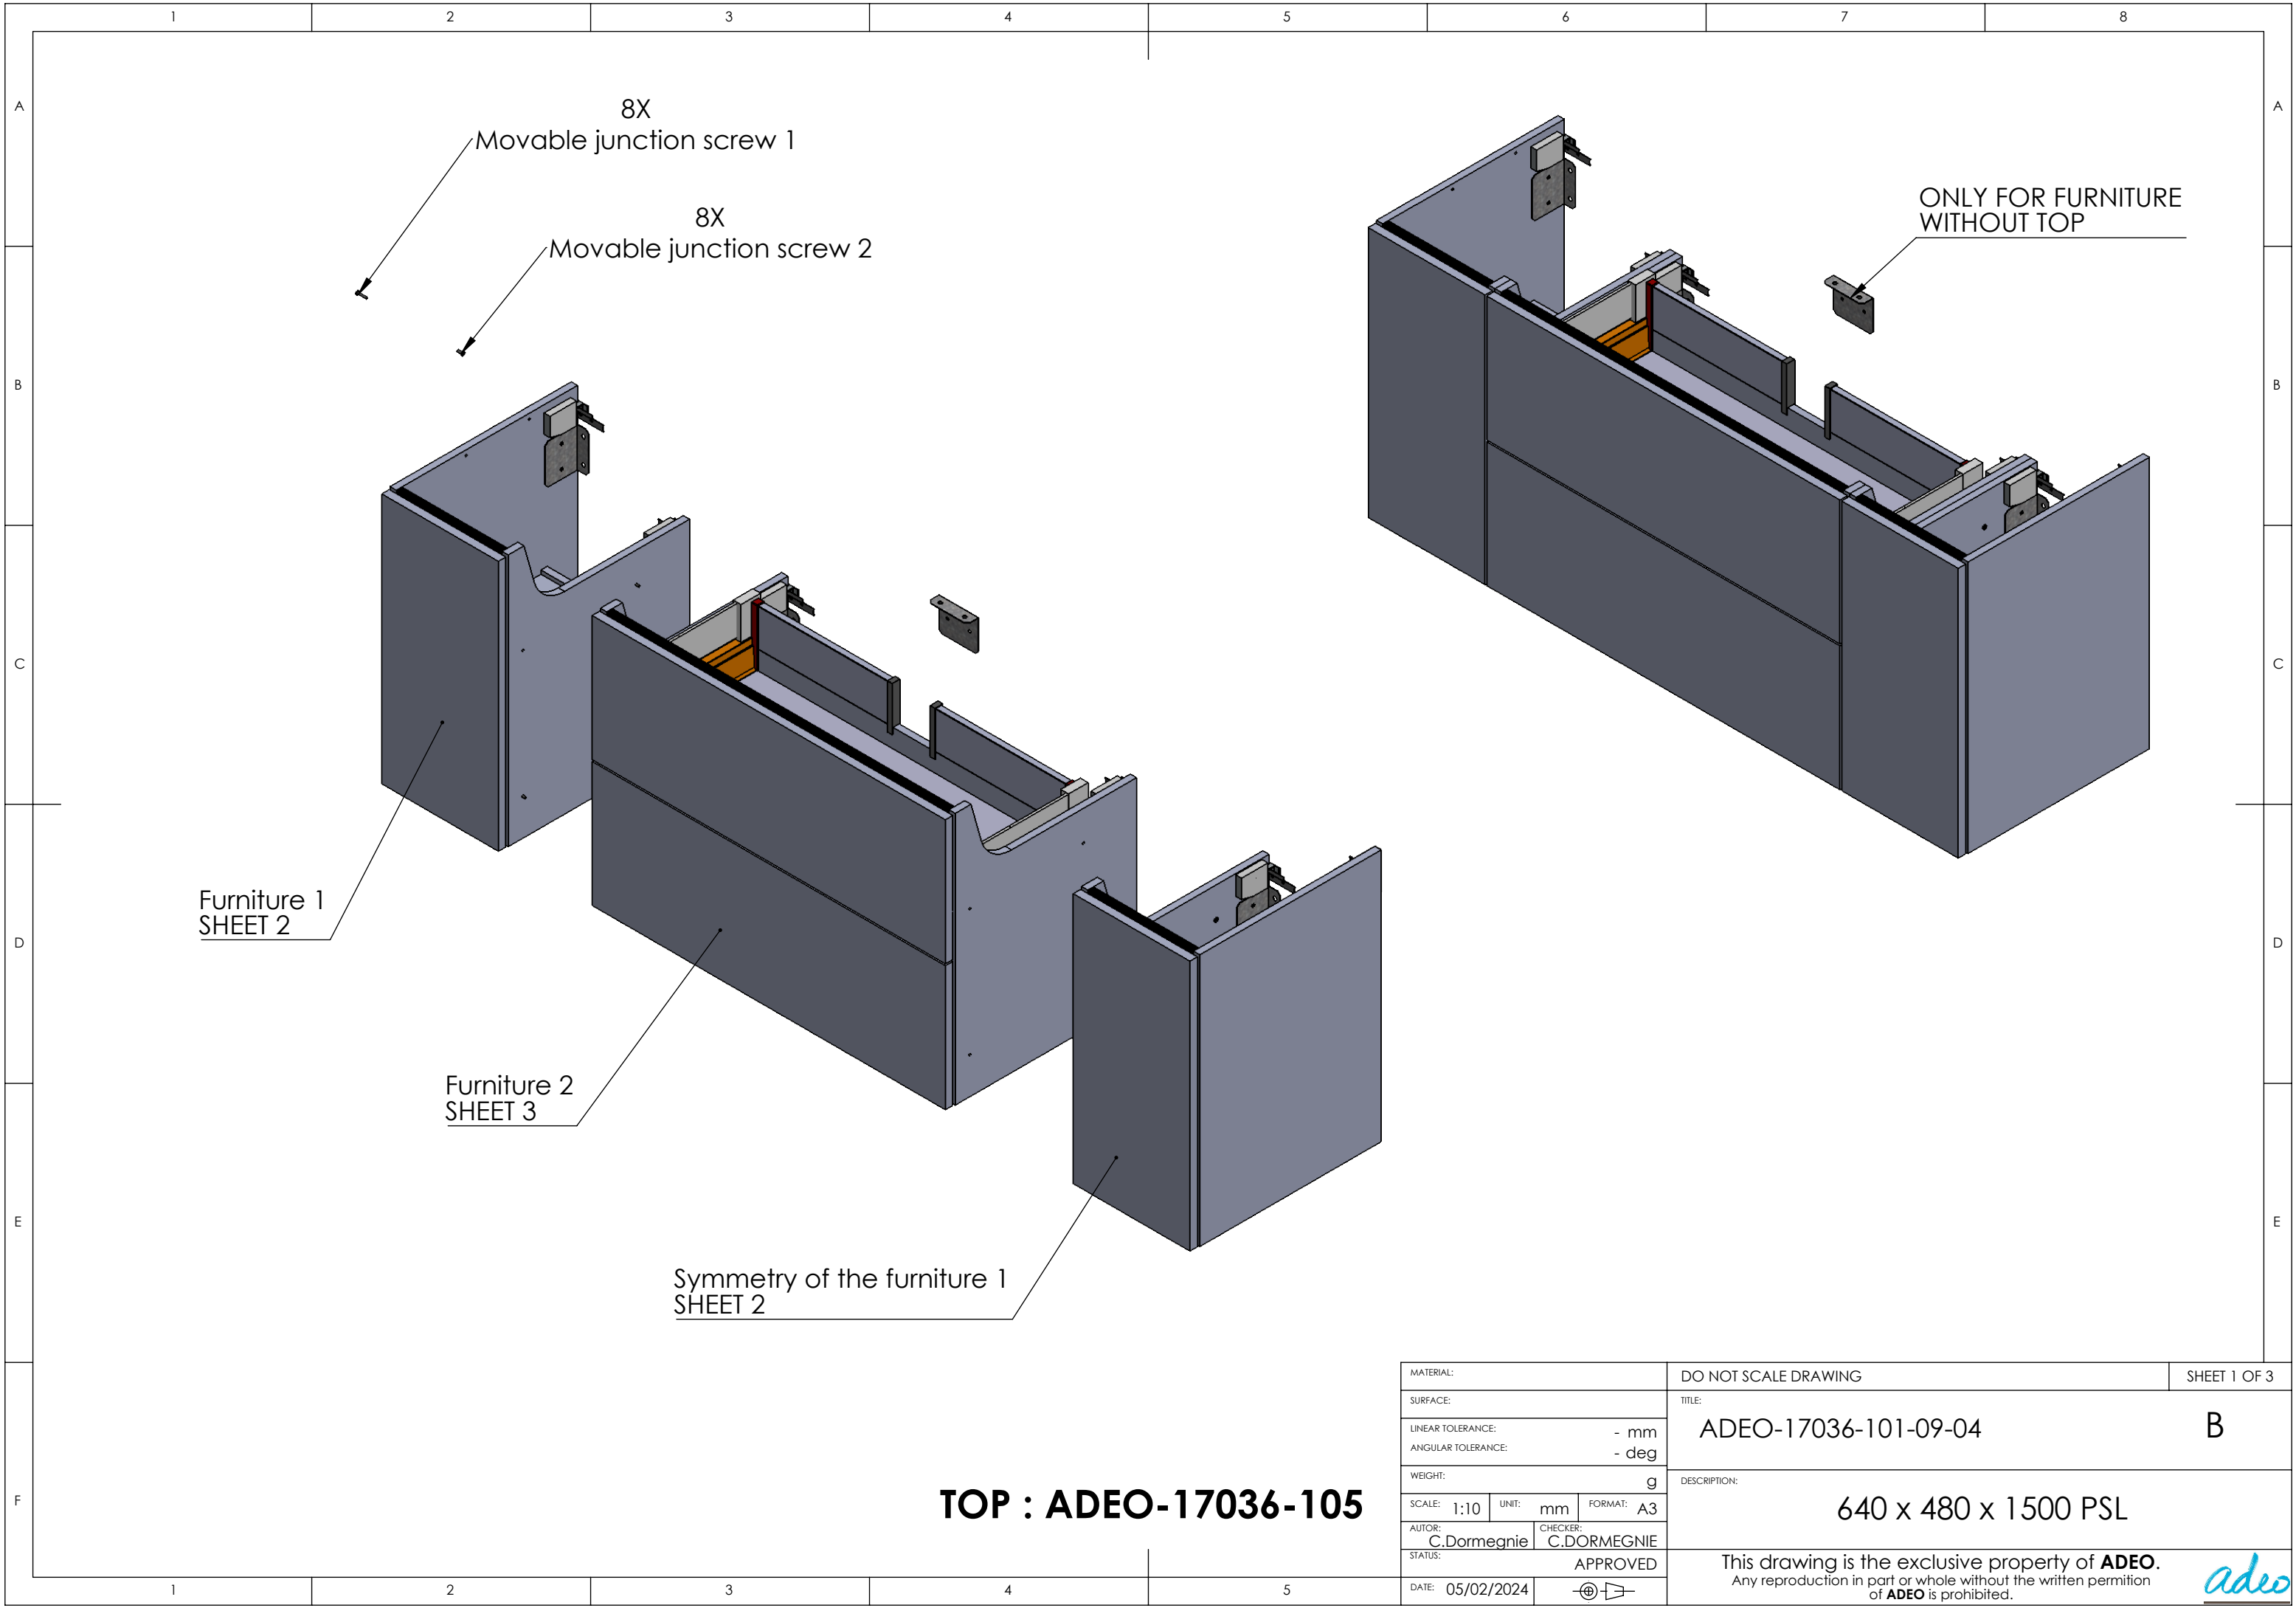

TOP : ADEO-17036-105

MATERIAL:			DO NOT SCALE DRAWING			SHEET 1 OF 3	
SURFACE:			TITLE:				
LINEAR TOLERANCE:			- mm			ADEO-17036-101-09-04	
ANGULAR TOLERANCE:			- deg				
WEIGHT:			g				
SCALE: 1:10		UNIT: mm	FORMAT: A3		640 x 480 x 1500 PSL		
AUTOR: C.Dormegn�		CHECKER: C.DORMEGNIE					
STATUS: APPROVED			This drawing is the exclusive property of ADEO . Any reproduction in part or whole without the written permission of ADEO is prohibited.				
DATE: 05/02/2024							
							



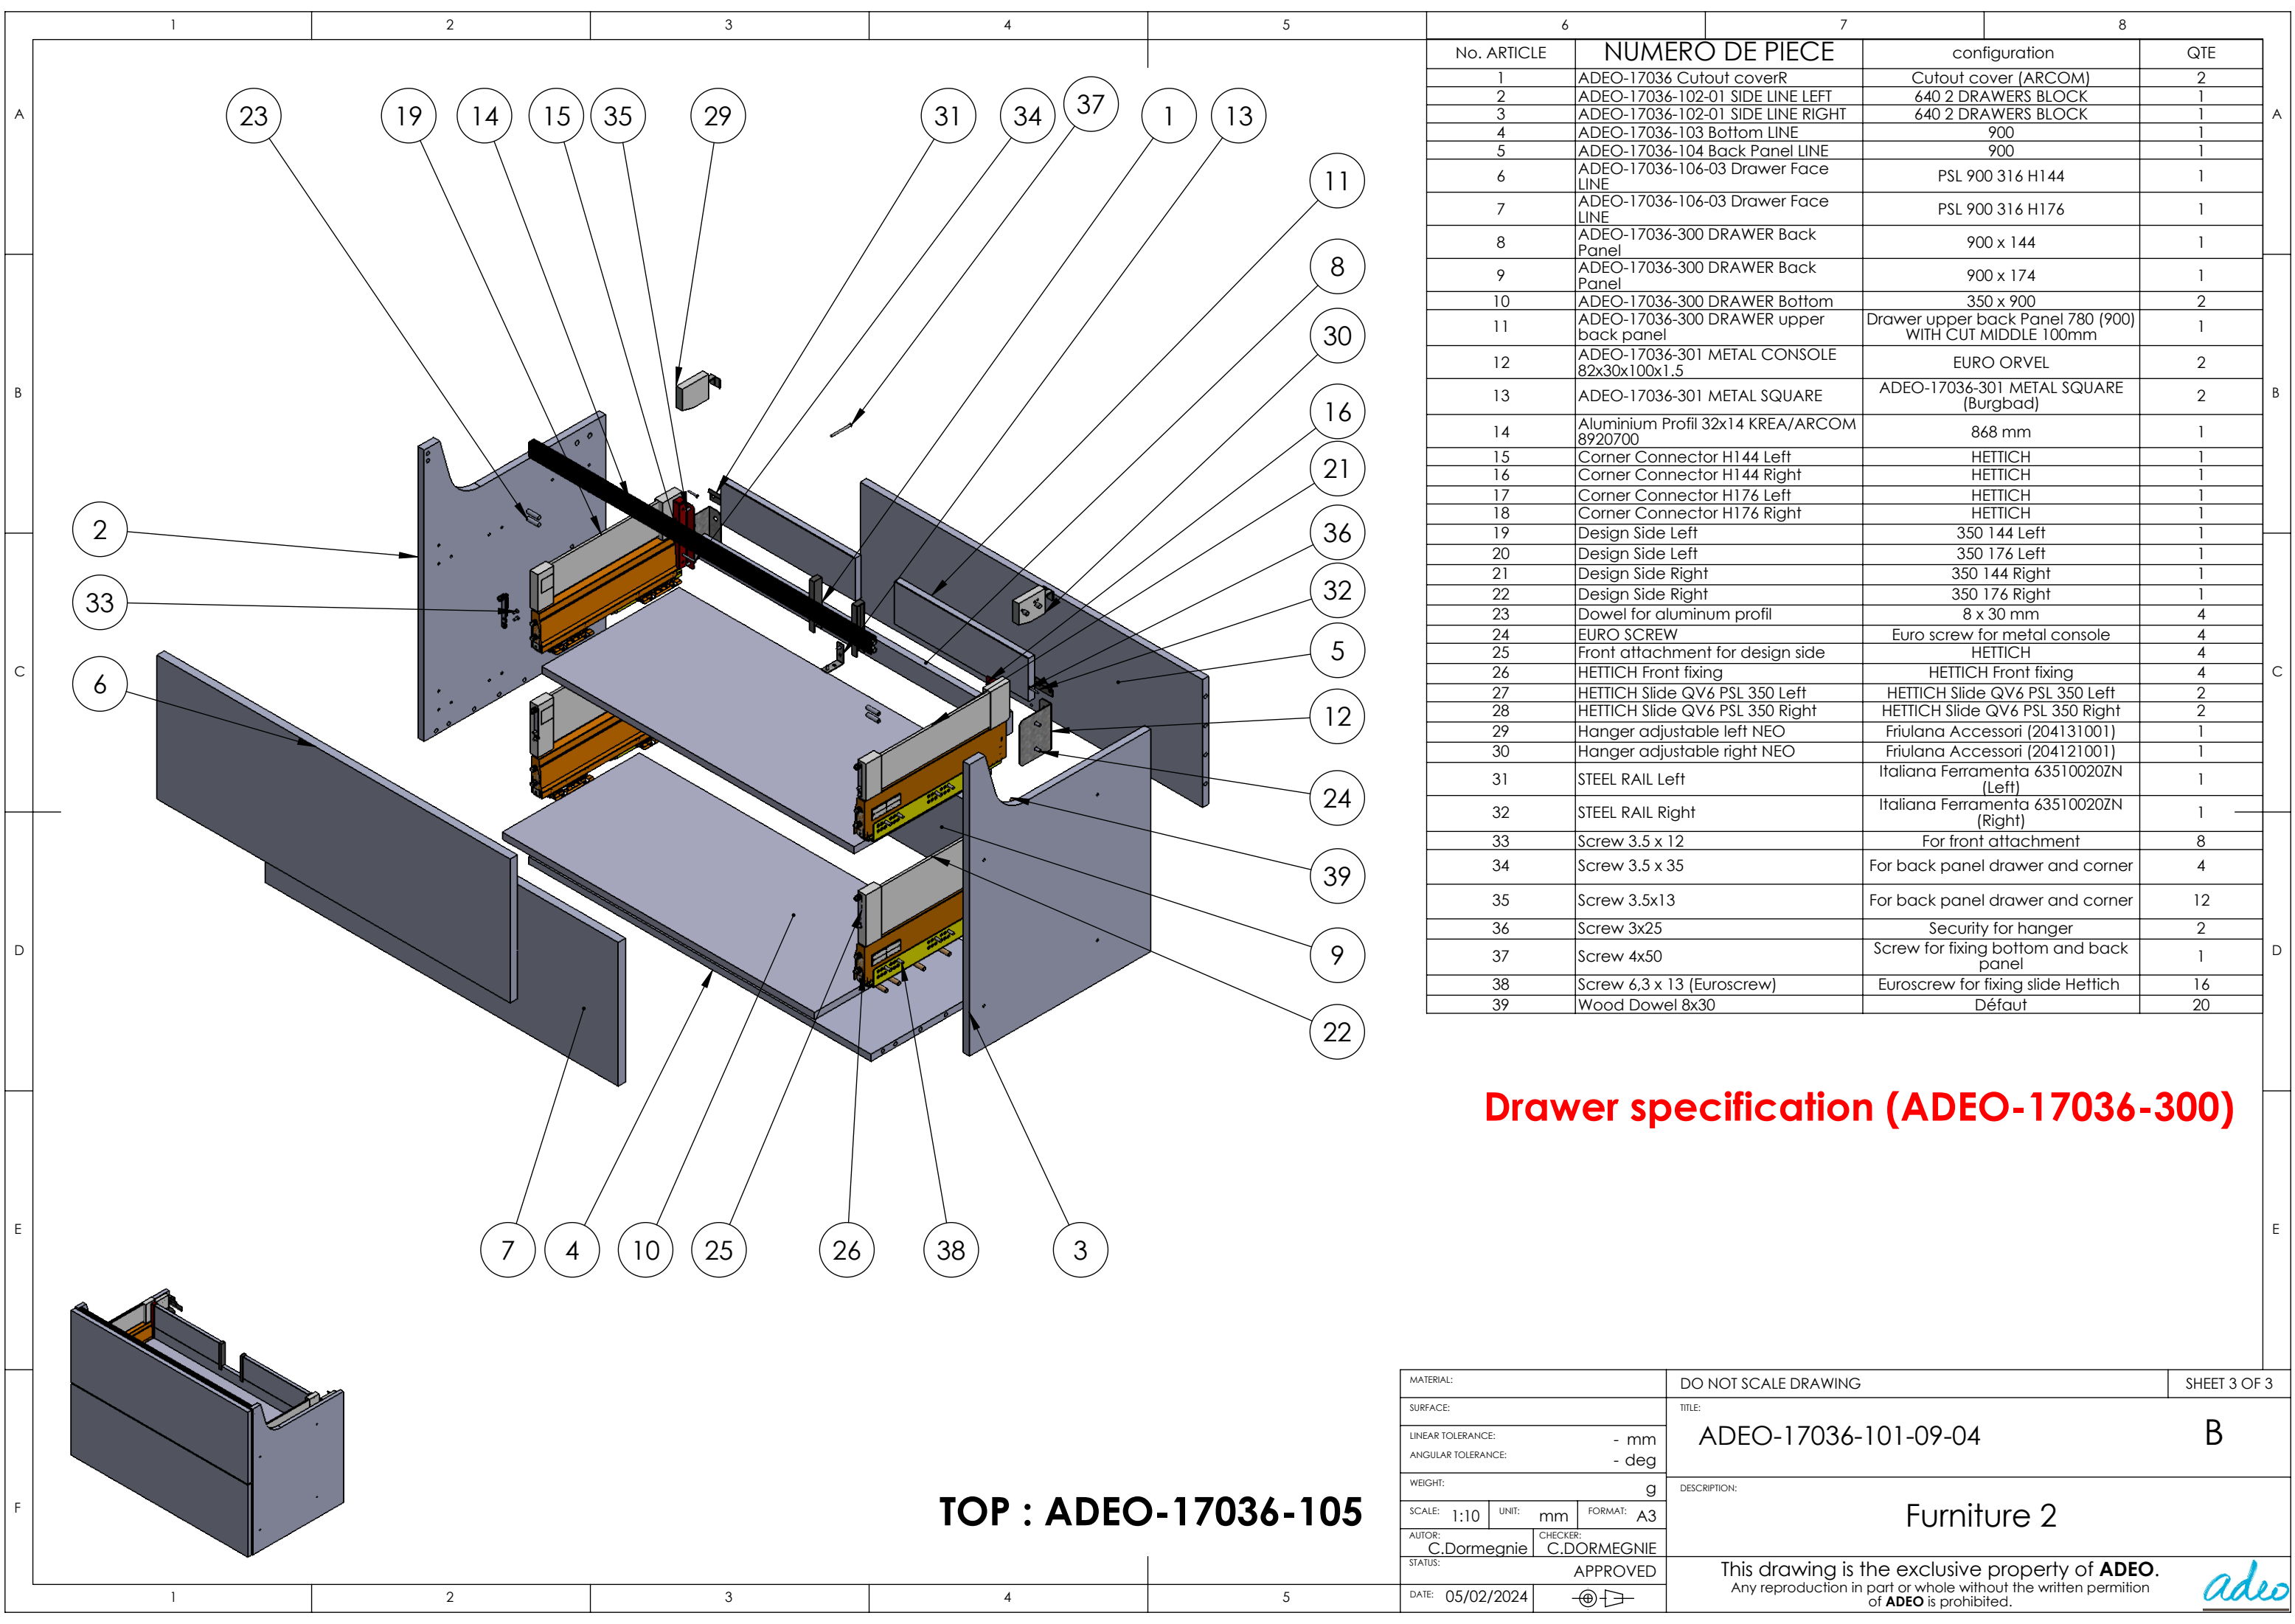


No. ARTICLE		NUMERO DE PIECE	configuration	QTE
1	ADEO-17036 Cutout coverR	Cutout cover (ARCOM)		2
2	ADEO-17036-102-01 SIDE LINE LEFT	640 2 DRAWERS BLOCK		1
3	ADEO-17036-102-01 SIDE LINE RIGHT	640 2 DRAWERS BLOCK		1
4	ADEO-17036-103 Bottom LINE	900		1
5	ADEO-17036-104 Back Panel LINE	900		1
6	ADEO-17036-106-03 Drawer Face LINE	PSL 900 316 H144		1
7	ADEO-17036-106-03 Drawer Face LINE	PSL 900 316 H176		1
8	ADEO-17036-300 DRAWER Back Panel	900 x 144		1
9	ADEO-17036-300 DRAWER Back Panel	900 x 174		1
10	ADEO-17036-300 DRAWER Bottom	350 x 900		2
11	ADEO-17036-300 DRAWER upper back panel	Drawer upper back Panel 780 (900) WITH CUT MIDDLE 100mm		1
12	ADEO-17036-301 METAL CONSOLE 82x30x100x1.5	EURO ORVEL		2
13	ADEO-17036-301 METAL SQUARE	ADEO-17036-301 METAL SQUARE (Burgbad)		2
14	Aluminium Profil 32x14 KREA/ARCOM 8920700	868 mm		1
15	Corner Connector H144 Left	HETTICH		1
16	Corner Connector H144 Right	HETTICH		1
17	Corner Connector H176 Left	HETTICH		1
18	Corner Connector H176 Right	HETTICH		1
19	Design Side Left	350 144 Left		1
20	Design Side Left	350 176 Left		1
21	Design Side Right	350 144 Right		1
22	Design Side Right	350 176 Right		1
23	Dowel for aluminum profil	8 x 30 mm		4
24	EURO SCREW	Euro screw for metal console		4
25	Front attachment for design side	HETTICH		4
26	HETTICH Front fixing	HETTICH Front fixing		4
27	HETTICH Slide QV6 PSL 350 Left	HETTICH Slide QV6 PSL 350 Left		2
28	HETTICH Slide QV6 PSL 350 Right	HETTICH Slide QV6 PSL 350 Right		2
29	Hanger adjustable left NEO	Friulana Accessori (204131001)		1
30	Hanger adjustable right NEO	Friulana Accessori (204121001)		1
31	STEEL RAIL Left	Italiana Ferramenta 63510020ZN (Left)		1
32	STEEL RAIL Right	Italiana Ferramenta 63510020ZN (Right)		1
33	Screw 3.5 x 12	For front attachment		8
34	Screw 3.5 x 35	For back panel drawer and corner		4
35	Screw 3.5x13	For back panel drawer and corner		12
36	Screw 3x25	Security for hanger		2
37	Screw 4x50	Screw for fixing bottom and back panel		1
38	Screw 6,3 x 13 (Eurocrew)	Eurocrew for fixing slide Hettich		16
39	Wood Dowel 8x30	Défaut		20

Drawer specification (ADEO-17036-300)

TOP : ADEO-17036-105

MATERIAL:			DO NOT SCALE DRAWING			SHEET 3 OF 3		
SURFACE:			TITLE:					
LINEAR TOLERANCE: - mm			ADEO-17036-101-09-04			B		
ANGULAR TOLERANCE: - deg								
WEIGHT: g			DESCRIPTION:					
SCALE: 1:10	UNIT: mm	FORMAT: A3						
AUTOR: C.Dormegnien	CHECKER: C.DORMEGNIE							
STATUS: APPROVED								
DATE: 05/02/2024								
Furniture 2								
This drawing is the exclusive property of ADEO . Any reproduction in part or whole without the written permission of ADEO is prohibited.								

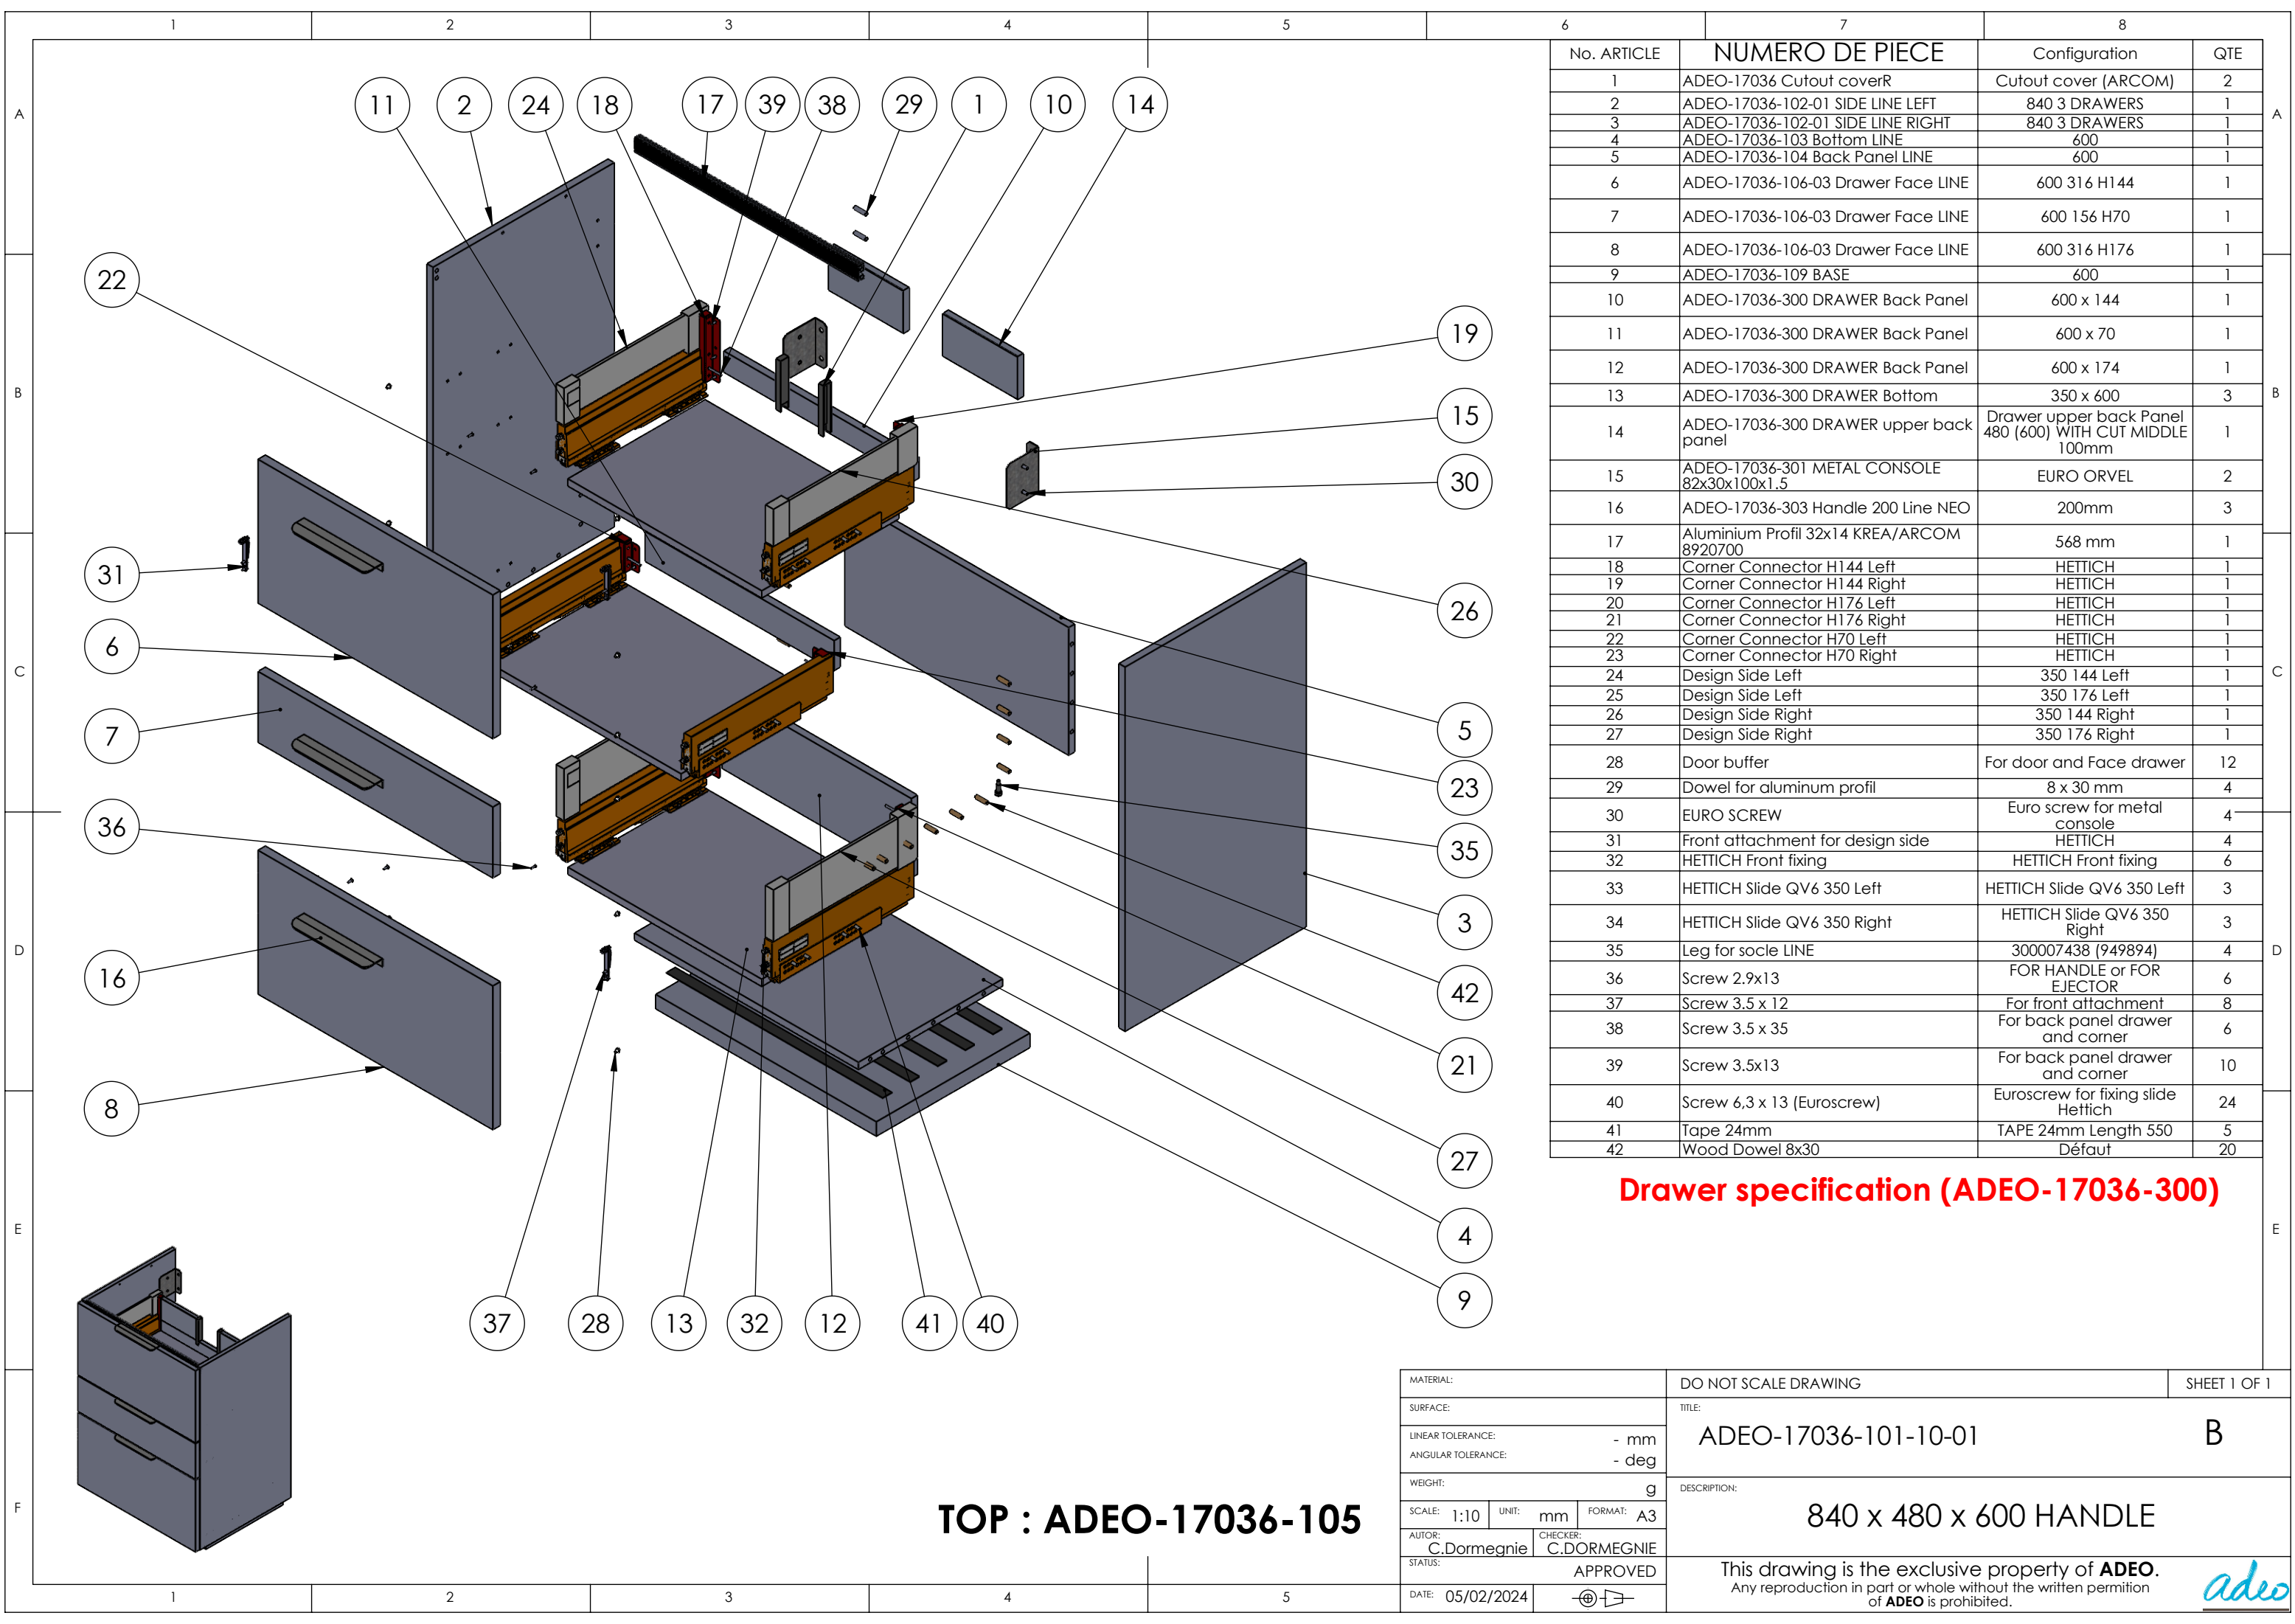


No. ARTICLE	NUMERO DE PIECE	Configuration	QTE
1	ADEO-17036 Cutout coverR	Cutout cover (ARCOM)	2
2	ADEO-17036-102-01 SIDE LINE LEFT	840 3 DRAWERS	1
3	ADEO-17036-102-01 SIDE LINE RIGHT	840 3 DRAWERS	1
4	ADEO-17036-103 Bottom LINE	600	1
5	ADEO-17036-104 Back Panel LINE	600	1
6	ADEO-17036-106-03 Drawer Face LINE	600 316 H144	1
7	ADEO-17036-106-03 Drawer Face LINE	600 156 H70	1
8	ADEO-17036-106-03 Drawer Face LINE	600 316 H176	1
9	ADEO-17036-109 BASE	600	1
10	ADEO-17036-300 DRAWER Back Panel	600 x 144	1
11	ADEO-17036-300 DRAWER Back Panel	600 x 70	1
12	ADEO-17036-300 DRAWER Back Panel	600 x 174	1
13	ADEO-17036-300 DRAWER Bottom	350 x 600	3
14	ADEO-17036-300 DRAWER upper back panel	Drawer upper back Panel 480 (600) WITH CUT MIDDLE 100mm	1
15	ADEO-17036-301 METAL CONSOLE 82x30x100x1.5	EURO ORVEL	2
16	ADEO-17036-303 Handle 200 Line NEO	200mm	3
17	Aluminium Profil 32x14 KREA/ARCOM 8920700	568 mm	1
18	Corner Connector H144 Left	HETTICH	1
19	Corner Connector H144 Right	HETTICH	1
20	Corner Connector H176 Left	HETTICH	1
21	Corner Connector H176 Right	HETTICH	1
22	Corner Connector H70 Left	HETTICH	1
23	Corner Connector H70 Right	HETTICH	1
24	Design Side Left	350 144 Left	1
25	Design Side Left	350 176 Left	1
26	Design Side Right	350 144 Right	1
27	Design Side Right	350 176 Right	1
28	Door buffer	For door and Face drawer	12
29	Dowel for aluminum profil	8 x 30 mm	4
30	EURO SCREW	Euro screw for metal console	4
31	Front attachment for design side	HETTICH	4
32	HETTICH Front fixing	HETTICH Front fixing	6
33	HETTICH Slide QV6 350 Left	HETTICH Slide QV6 350 Left	3
34	HETTICH Slide QV6 350 Right	HETTICH Slide QV6 350 Right	3
35	Leg for socle LINE	300007438 (949894)	4
36	Screw 2.9x13	FOR HANDLE or FOR EJECTOR	6
37	Screw 3.5 x 12	For front attachment	8
38	Screw 3.5 x 35	For back panel drawer and corner	6
39	Screw 3.5x13	For back panel drawer and corner	10
40	Screw 6,3 x 13 (Euroscrew)	Euroscrew for fixing slide Hettich	24
41	Tape 24mm	TAPE 24mm Length 550	5
42	Wood Dowel 8x30	Défaut	20

Drawer specification (ADEO-17036-300)

TOP : ADEO-17036-105

MATERIAL:	DO NOT SCALE DRAWING	SHEET 1 OF 1
SURFACE:	TITLE:	
LINEAR TOLERANCE: - mm	ADEO-17036-101-10-01	B
ANGULAR TOLERANCE: - deg		
WEIGHT: g	DESCRIPTION:	
SCALE: 1:10 UNIT: mm FORMAT: A3	840 x 480 x 600 HANDLE	
AUTOR: C.Dormegnien		
CHECKER: C.DORMEGNIE		
STATUS: APPROVED		
DATE: 05/02/2024	This drawing is the exclusive property of ADEO. Any reproduction in part or whole without the written permission of ADEO is prohibited.	adeo

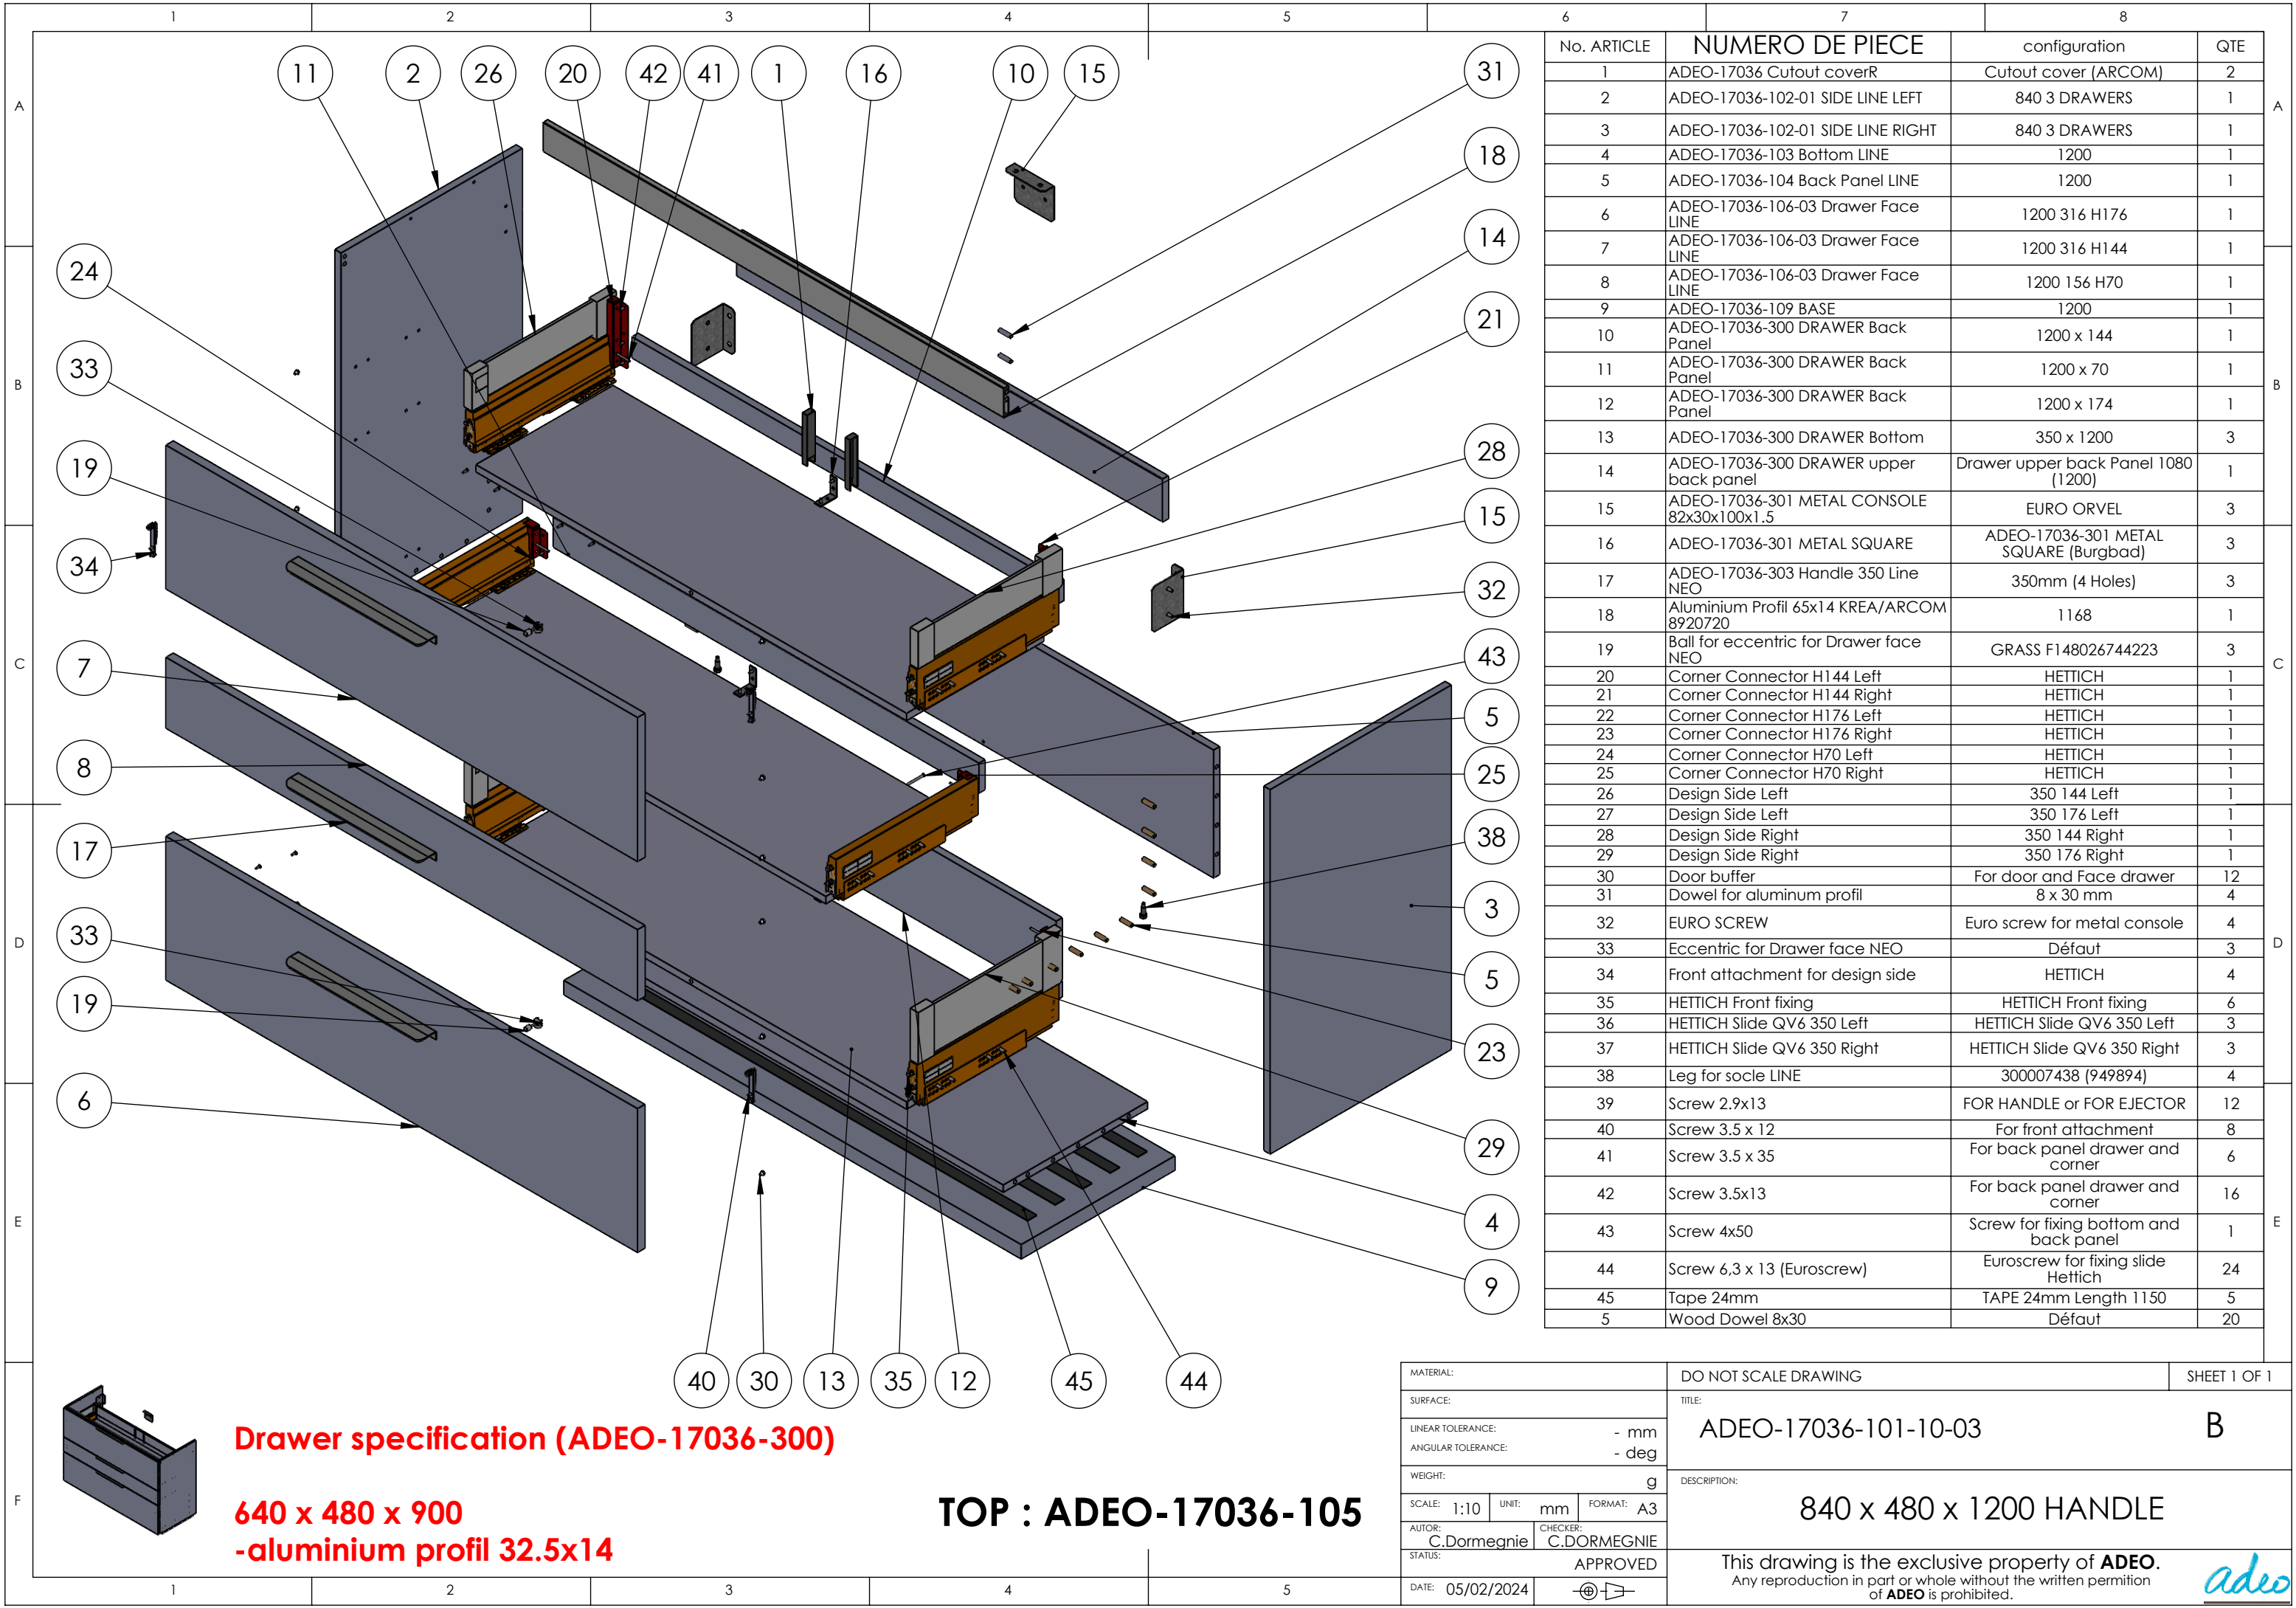


No. ARTICLE	NUMERO DE PIECE	configuration	QTE
1	ADEO-17036 Cutout coverR	Cutout cover (ARCOM)	2
2	ADEO-17036-102-01 SIDE LINE LEFT	840 3 DRAWERS	1
3	ADEO-17036-102-01 SIDE LINE RIGHT	840 3 DRAWERS	1
4	ADEO-17036-103 Bottom LINE	1200	1
5	ADEO-17036-104 Back Panel LINE	1200	1
6	ADEO-17036-106-03 Drawer Face LINE	1200 316 H176	1
7	ADEO-17036-106-03 Drawer Face LINE	1200 316 H144	1
8	ADEO-17036-106-03 Drawer Face LINE	1200 156 H70	1
9	ADEO-17036-109 BASE	1200	1
10	ADEO-17036-300 DRAWER Back Panel	1200 x 144	1
11	ADEO-17036-300 DRAWER Back Panel	1200 x 70	1
12	ADEO-17036-300 DRAWER Back Panel	1200 x 174	1
13	ADEO-17036-300 DRAWER Bottom	350 x 1200	3
14	ADEO-17036-300 DRAWER upper back panel	Drawer upper back Panel 1080 (1200)	1
15	ADEO-17036-301 METAL CONSOLE 82x30x100x1.5	EURO ORVEL	3
16	ADEO-17036-301 METAL SQUARE	ADEO-17036-301 METAL SQUARE (Burgbad)	3
17	ADEO-17036-303 Handle 350 Line NEO	350mm (4 Holes)	3
18	Aluminium Profil 65x14 KREA/ARCOM 8920720	1168	1
19	Ball for eccentric for Drawer face NEO	GRASS F148026744223	3
20	Corner Connector H144 Left	HETTICH	1
21	Corner Connector H144 Right	HETTICH	1
22	Corner Connector H176 Left	HETTICH	1
23	Corner Connector H176 Right	HETTICH	1
24	Corner Connector H70 Left	HETTICH	1
25	Corner Connector H70 Right	HETTICH	1
26	Design Side Left	350 144 Left	1
27	Design Side Left	350 176 Left	1
28	Design Side Right	350 144 Right	1
29	Design Side Right	350 176 Right	1
30	Door buffer	For door and Face drawer	12
31	Dowel for aluminum profil	8 x 30 mm	4
32	EURO SCREW	Euro screw for metal console	4
33	Eccentric for Drawer face NEO	Défaut	3
34	Front attachment for design side	HETTICH	4
35	HETTICH Front fixing	HETTICH Front fixing	6
36	HETTICH Slide QV6 350 Left	HETTICH Slide QV6 350 Left	3
37	HETTICH Slide QV6 350 Right	HETTICH Slide QV6 350 Right	3
38	Leg for socle LINE	300007438 (949894)	4
39	Screw 2.9x13	FOR HANDLE or FOR EJECTOR	12
40	Screw 3.5 x 12	For front attachment	8
41	Screw 3.5 x 35	For back panel drawer and corner	6
42	Screw 3.5x13	For back panel drawer and corner	16
43	Screw 4x50	Screw for fixing bottom and back panel	1
44	Screw 6,3 x 13 (Eurocrew)	Eurocrew for fixing slide Hettich	24
45	Tape 24mm	TAPE 24mm Length 1150	5
5	Wood Dowel 8x30	Défaut	20

Drawer specification (ADEO-17036-300)


640 x 480 x 900
-aluminium profil 32.5x14

TOP : ADEO-17036-105

MATERIAL:	DO NOT SCALE DRAWING	SHEET 1 OF 1
SURFACE:	TITLE:	
LINEAR TOLERANCE: - mm ANGULAR TOLERANCE: - deg	ADEO-17036-101-10-03	B
WEIGHT: g	DESCRIPTION:	
SCALE: 1:10 UNIT: mm FORMAT: A3	840 x 480 x 1200 HANDLE	
AUTOR: C.Dormegnien STATUS: APPROVED	This drawing is the exclusive property of ADEO. Any reproduction in part or whole without the written permission of ADEO is prohibited.	
DATE: 05/02/2024		

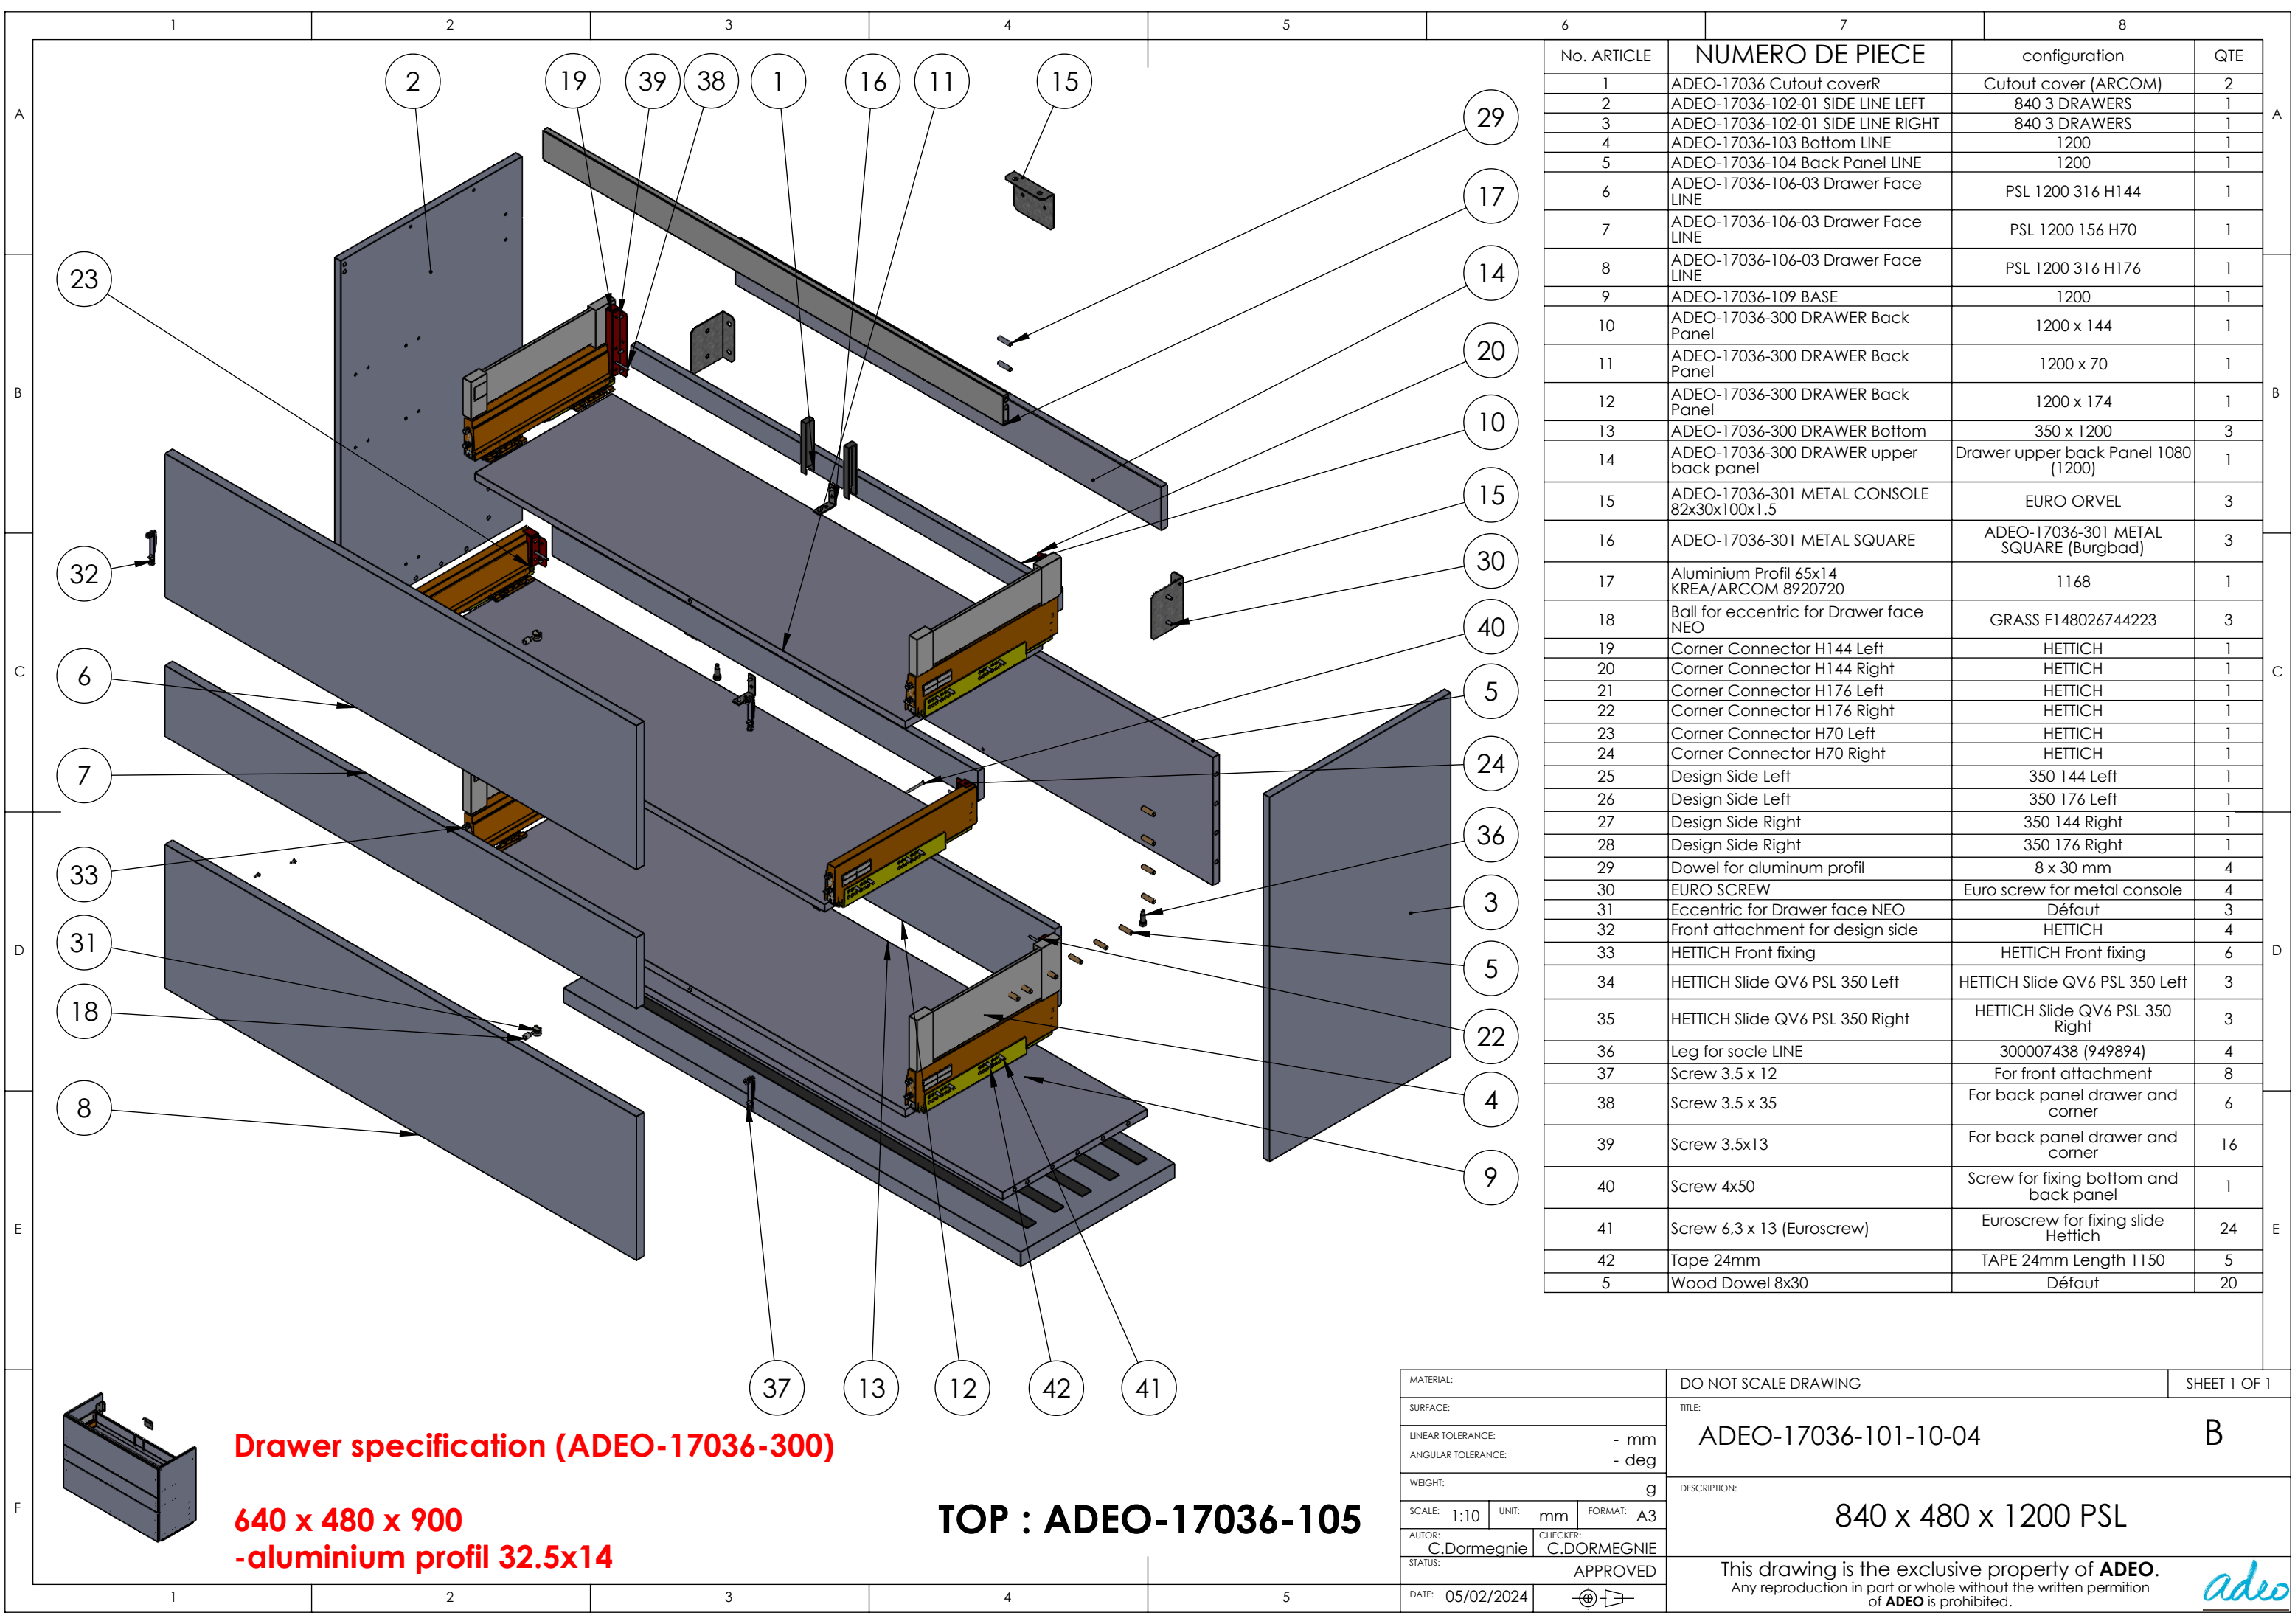

No. ARTICLE	NUMERO DE PIECE	configuration	QTE
1	ADEO-17036 Cutout coverR	Cutout cover (ARCOM)	2
2	ADEO-17036-102-01 SIDE LINE LEFT	840 3 DRAWERS	1
3	ADEO-17036-102-01 SIDE LINE RIGHT	840 3 DRAWERS	1
4	ADEO-17036-103 Bottom LINE	1200	1
5	ADEO-17036-104 Back Panel LINE	1200	1
6	ADEO-17036-106-03 Drawer Face LINE	PSL 1200 316 H144	1
7	ADEO-17036-106-03 Drawer Face LINE	PSL 1200 156 H70	1
8	ADEO-17036-106-03 Drawer Face LINE	PSL 1200 316 H176	1
9	ADEO-17036-109 BASE	1200	1
10	ADEO-17036-300 DRAWER Back Panel	1200 x 144	1
11	ADEO-17036-300 DRAWER Back Panel	1200 x 70	1
12	ADEO-17036-300 DRAWER Back Panel	1200 x 174	1
13	ADEO-17036-300 DRAWER Bottom	350 x 1200	3
14	ADEO-17036-300 DRAWER upper back panel	Drawer upper back Panel 1080 (1200)	1
15	ADEO-17036-301 METAL CONSOLE 82x30x100x1.5	EURO ORVEL	3
16	ADEO-17036-301 METAL SQUARE	ADEO-17036-301 METAL SQUARE (Burgbad)	3
17	Aluminium Profil 65x14 KREA/ARCOM 8920720	1168	1
18	Ball for eccentric for Drawer face NEO	GRASS F148026744223	3
19	Corner Connector H144 Left	HETTICH	1
20	Corner Connector H144 Right	HETTICH	1
21	Corner Connector H176 Left	HETTICH	1
22	Corner Connector H176 Right	HETTICH	1
23	Corner Connector H70 Left	HETTICH	1
24	Corner Connector H70 Right	HETTICH	1
25	Design Side Left	350 144 Left	1
26	Design Side Left	350 176 Left	1
27	Design Side Right	350 144 Right	1
28	Design Side Right	350 176 Right	1
29	Dowel for aluminum profil	8 x 30 mm	4
30	EURO SCREW	Euro screw for metal console	4
31	Eccentric for Drawer face NEO	Défaut	3
32	Front attachment for design side	HETTICH	4
33	HETTICH Front fixing	HETTICH Front fixing	6
34	HETTICH Slide QV6 PSL 350 Left	HETTICH Slide QV6 PSL 350 Left	3
35	HETTICH Slide QV6 PSL 350 Right	HETTICH Slide QV6 PSL 350 Right	3
36	Leg for socle LINE	300007438 (949894)	4
37	Screw 3.5 x 12	For front attachment	8
38	Screw 3.5 x 35	For back panel drawer and corner	6
39	Screw 3.5x13	For back panel drawer and corner	16
40	Screw 4x50	Screw for fixing bottom and back panel	1
41	Screw 6,3 x 13 (Euroscrew)	Euroscrew for fixing slide Hettich	24
42	Tape 24mm	TAPE 24mm Length 1150	5
5	Wood Dowel 8x30	Défaut	20

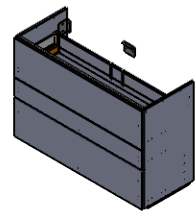


Drawer specification (ADEO-17036-300)

640 x 480 x 900
-aluminium profil 32.5x14

TOP : ADEO-17036-105

MATERIAL:	DO NOT SCALE DRAWING	SHEET 1 OF 1
SURFACE:	TITLE:	
LINEAR TOLERANCE: - mm ANGULAR TOLERANCE: - deg	ADEO-17036-101-10-04	B
WEIGHT: g	DESCRIPTION:	
SCALE: 1:10 UNIT: mm FORMAT: A3	840 x 480 x 1200 PSL	
AUTOR: C.Dormegnien STATUS: APPROVED	This drawing is the exclusive property of ADEO. Any reproduction in part or whole without the written permission of ADEO is prohibited.	
DATE: 05/02/2024		

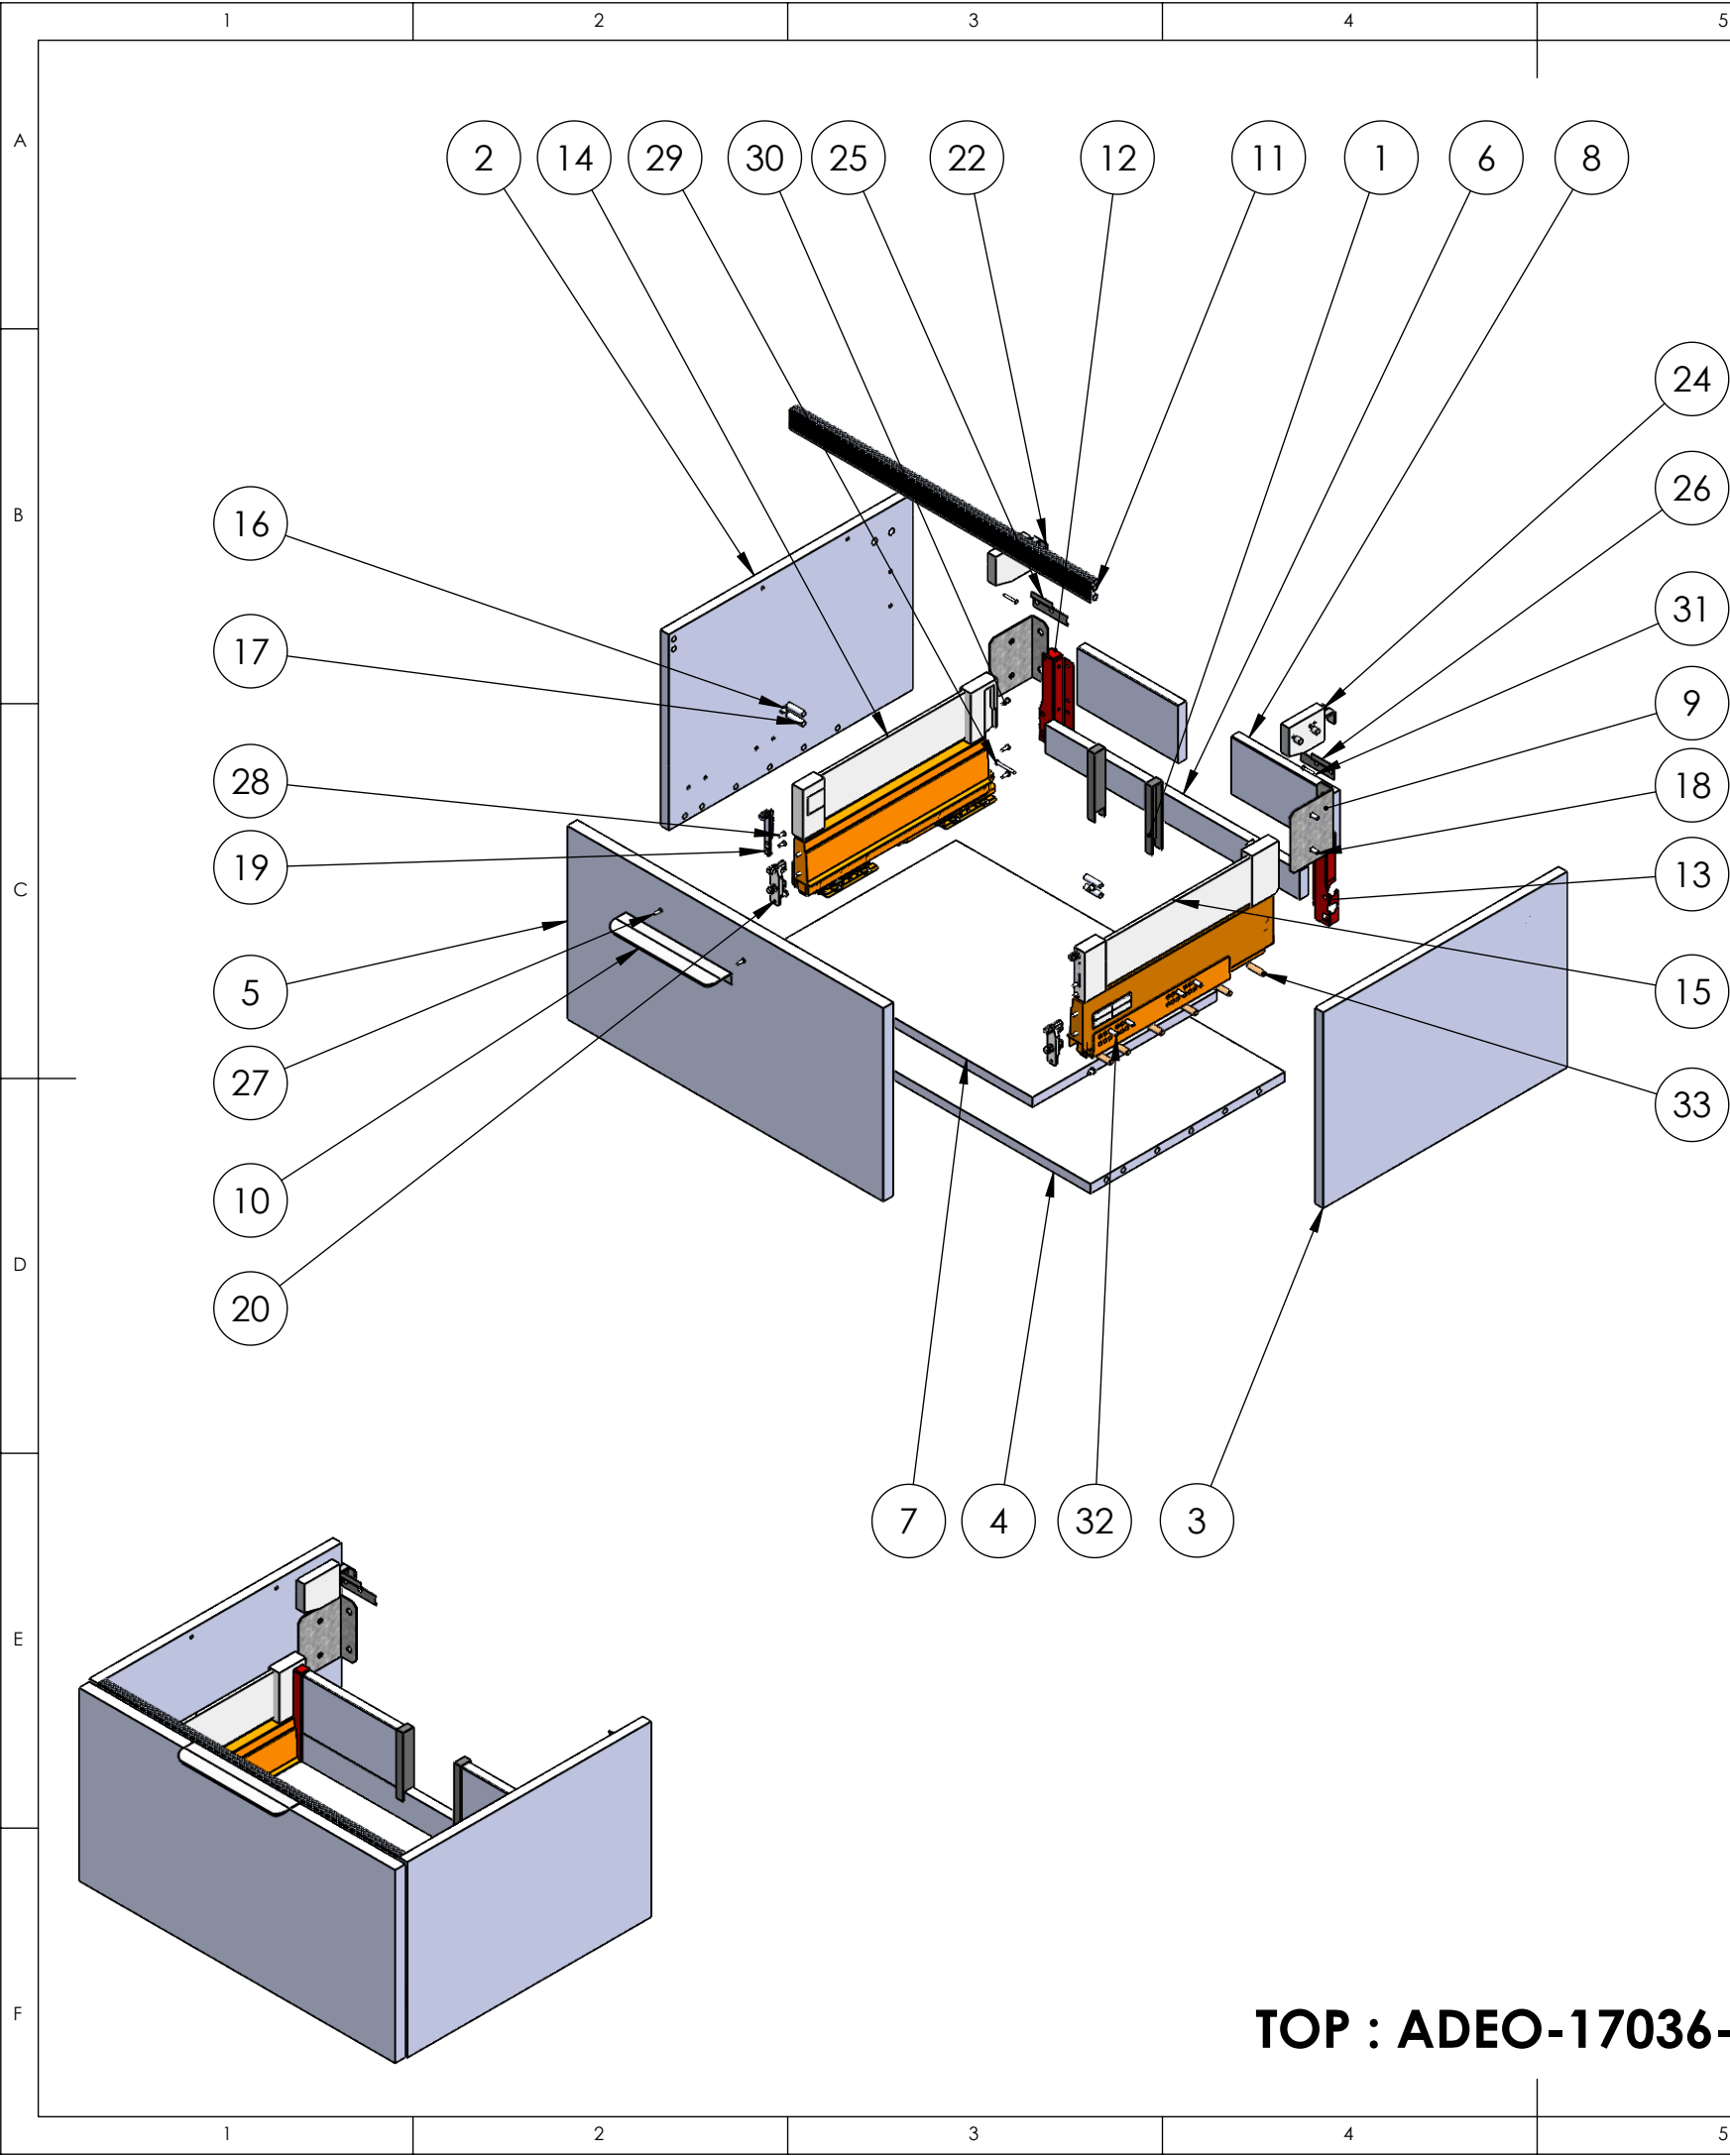


6		7	8
No. ARTICLE	NUMERO DE PIECE	configuration	QTE
1	ADEO-17036 Cutout coverR	Cutout cover (ARCOM)	2
2	ADEO-17036-102-01 SIDE LINE LEFT	320 DRAWER	1
3	ADEO-17036-102-01 SIDE LINE RIGHT	320 DRAWER	1
4	ADEO-17036-103 Bottom LINE	600	1
5	ADEO-17036-106-03 Drawer Face LINE	600 316 H144	1
6	ADEO-17036-300 DRAWER Back Panel	600 x 144	1
7	ADEO-17036-300 DRAWER Bottom	350 x 600	1
8	ADEO-17036-300 DRAWER upper back panel	Drawer upper back Panel 480 (600) WITH CUT MIDDLE 100mm	1
9	ADEO-17036-301 METAL CONSOLE 82x30x100x1.5	EURO ORVEL	2
10	ADEO-17036-303 Handle 200 Line NEO	200mm	1
11	Aluminium Profil 32x14 KREA/ARCOM 8920700	568 mm	1
12	Corner Connector H144 Left	HETTICH	1
13	Corner Connector H144 Right	HETTICH	1
14	Design Side Left	350 144 Left	1
15	Design Side Right	350 144 Right	1
16	Door buffer	For door and Face drawer	4
17	Dowel for aluminum profil	8 x 30 mm	4
18	EURO SCREW	Euro screw for metal console	4
19	Front attachment for design side	HETTICH	2
20	HETTICH Front fixing	HETTICH Front fixing	2
21	HETTICH Slide QV6 350 Right	HETTICH Slide QV6 350 Right	1
22	Hanger adjustable left NEO	Friulana Accessori (204131001)	1
23	HETTICH Slide QV6 350 Left	HETTICH Slide QV6 350 Left	1
24	Hanger adjustable right NEO	Friulana Accessori (204121001)	1
25	STEEL RAIL Left	Italiana Ferramenta 63510020ZN (Left)	1
26	STEEL RAIL Right	Italiana Ferramenta 63510020ZN (Right)	1
27	Screw 2.9x13	FOR HANDLE or FOR EJECTOR	2
28	Screw 3.5 x 12	For front attachment	4
29	Screw 3.5 x 35	For back panel drawer and corner	2
30	Screw 3.5x13	For back panel drawer and corner	6
31	Screw 3x25	Security for hanger	2
32	Screw 6,3 x 13 (Eurocrew)	Eurocrew for fixing slide Hettich	8
33	Wood Dowel 8x30	Défaut	12

Drawer specification (ADEO-17036-300)

320 x 480 x 750
-handle 350mm

TOP : ADEO-17036-105

MATERIAL:				DO NOT SCALE DRAWING				SHEET 1 OF 1	
SURFACE:				TITLE: ADEO-17036-101-11-01 B					
LINEAR TOLERANCE: ANGULAR TOLERANCE:				- mm - deg					
WEIGHT:				DESCRIPTION: g 320 x 480 x 600 HANDLE					
SCALE: 1:10		UNIT: mm		FORMAT: A3					
AUTOR: C.Dormegnien		CHECKER: C.DORMEGNIE							
STATUS: APPROVED				This drawing is the exclusive property of ADEO. Any reproduction in part or whole without the written permission of ADEO is prohibited. adeo					
DATE: 05/02/2024									

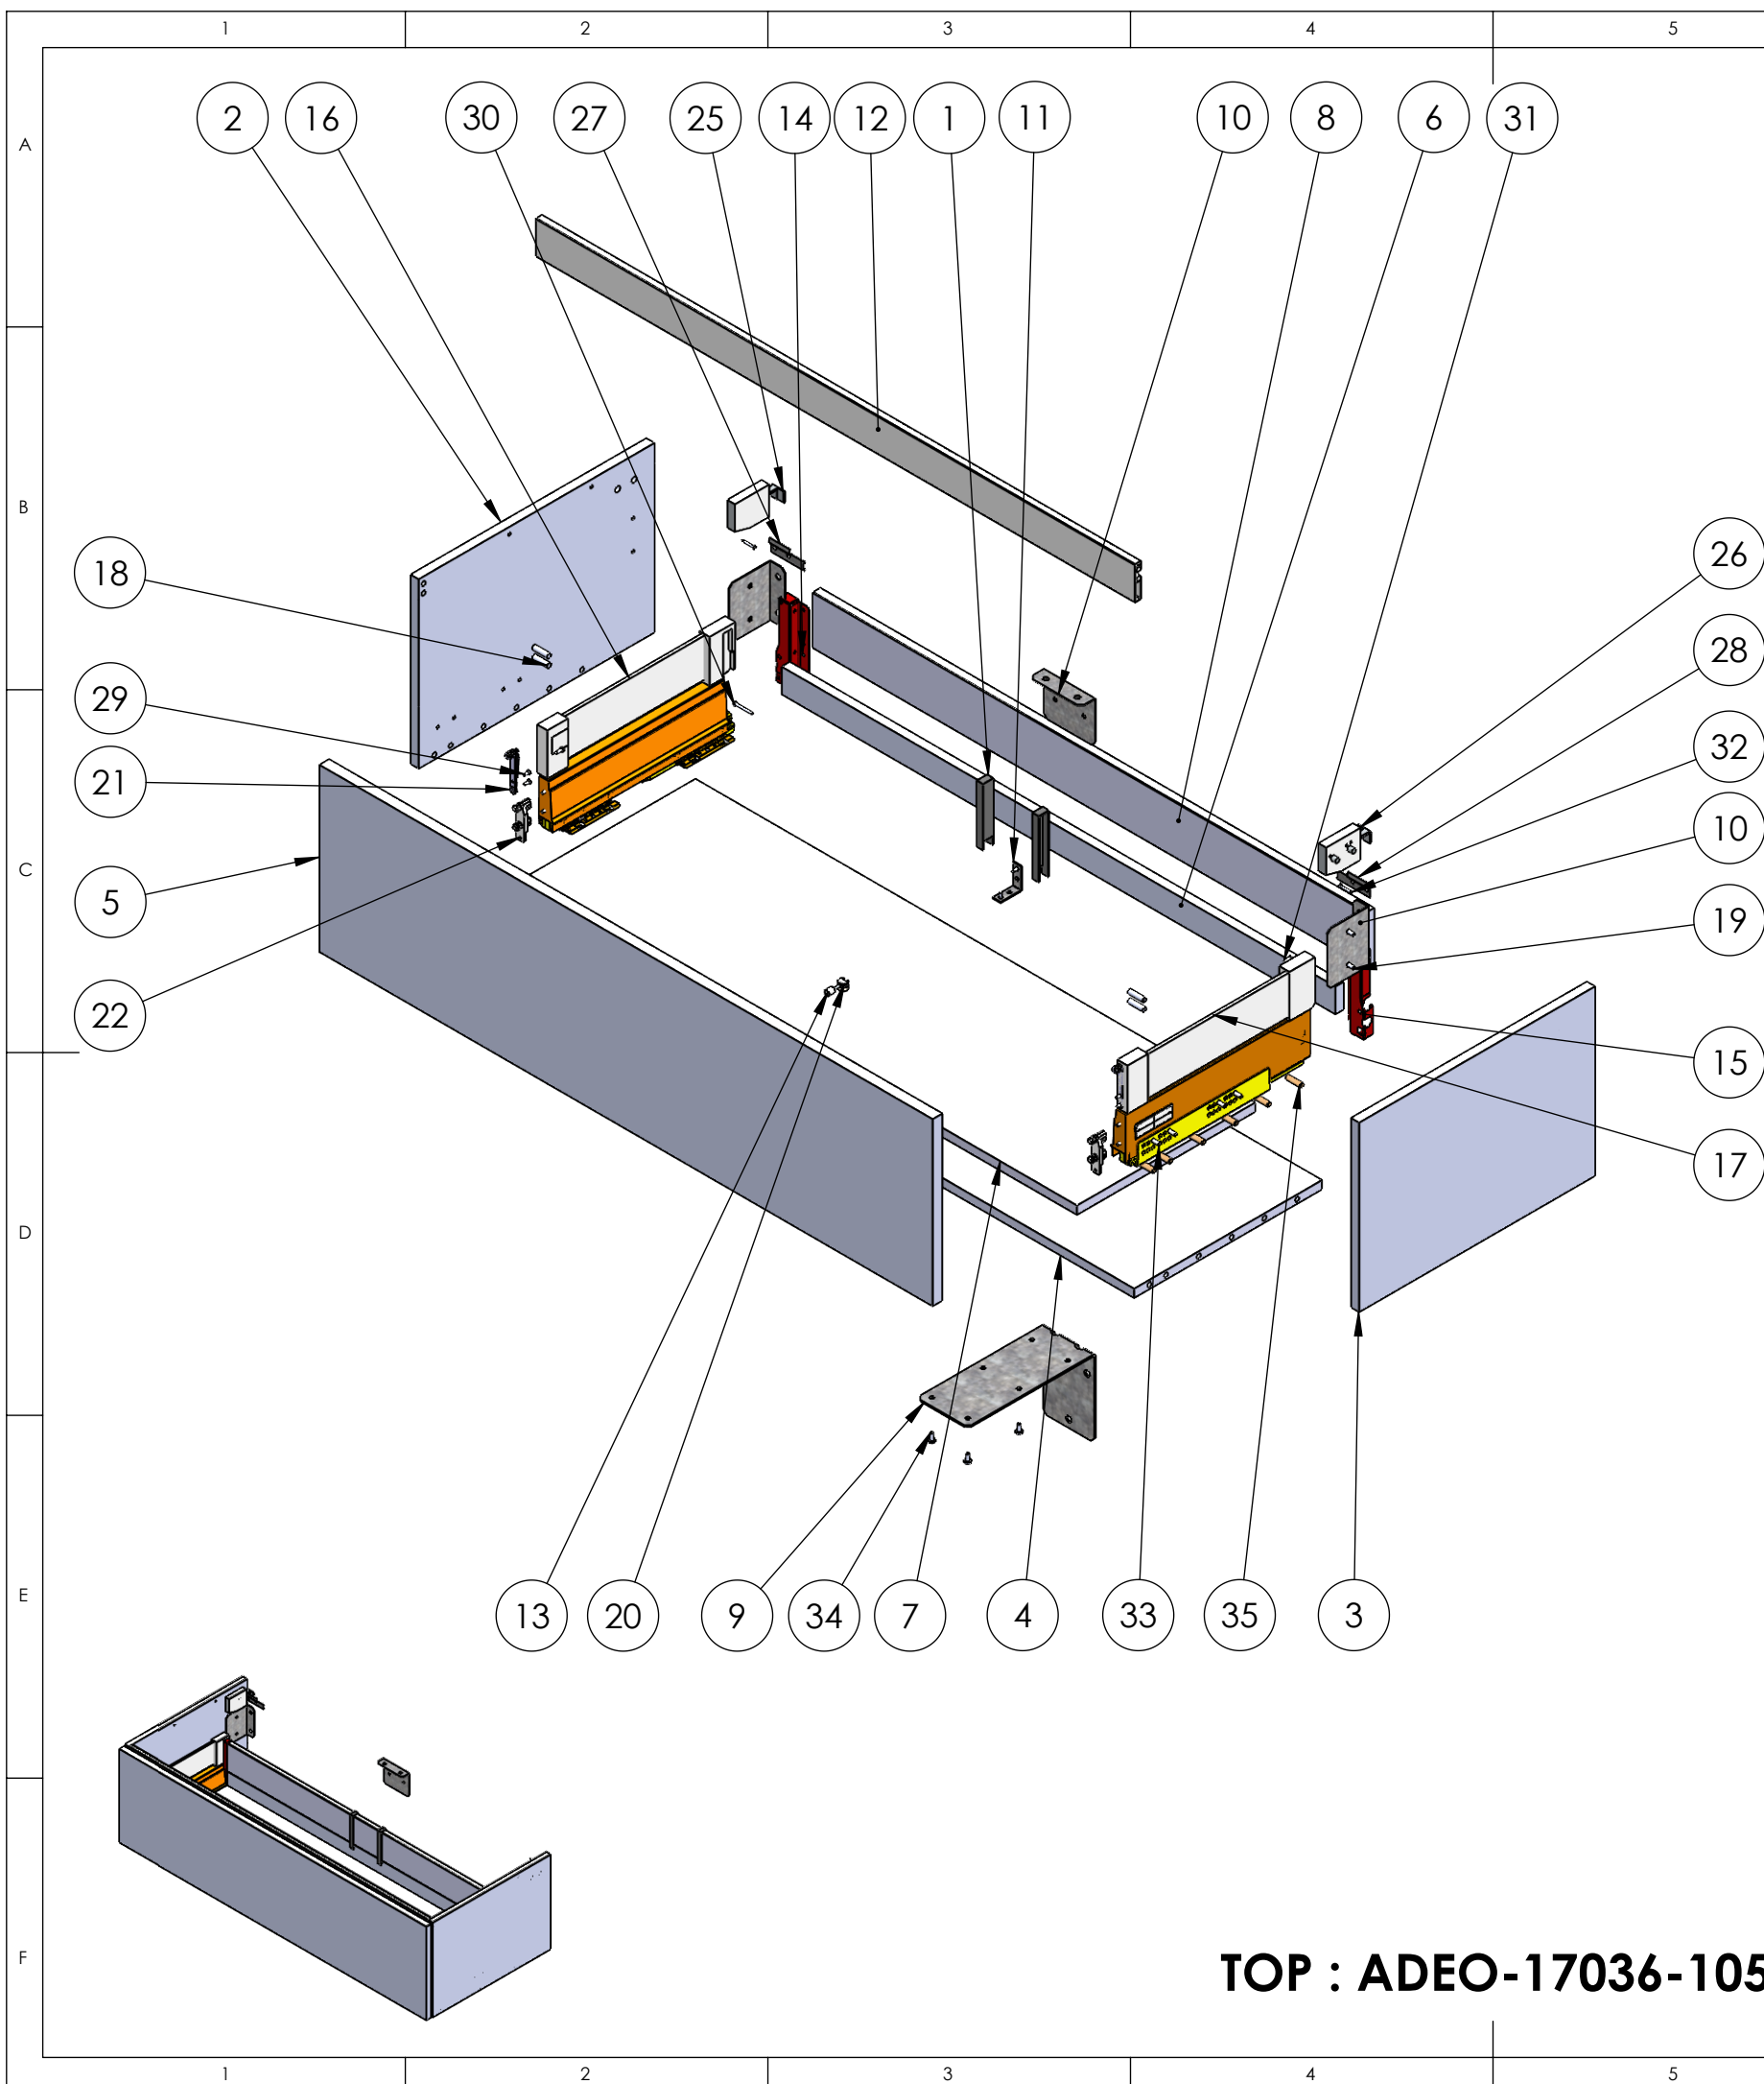


	6	7	8	
No. ARTICLE	NUMERO DE PIECE	configuration	QTE	
1	ADEO-17036 Cutout coverR	Cutout cover (ARCOM)	2	A
2	ADEO-17036-102-01 SIDE LINE LEFT	320 DRAWER	1	
3	ADEO-17036-102-01 SIDE LINE RIGHT	320 DRAWER	1	
4	ADEO-17036-103 Bottom LINE	1200	1	
5	ADEO-17036-106-03 Drawer Face LINE	PSL 1200 316 H144	1	
6	ADEO-17036-300 DRAWER Back Panel	1200 x 144	1	
7	ADEO-17036-300 DRAWER Bottom	350 x 1200	1	
8	ADEO-17036-300 DRAWER upper back panel	Drawer upper back Panel 1080 (1200)	1	B
9	ADEO-17036-301 METAL CONSOLE 250x150x100x3	MERCIER (SEPCONSOLE2)	1	
10	ADEO-17036-301 METAL CONSOLE 82x30x100x1.5	EURO ORVEL	3	
11	ADEO-17036-301 METAL SQUARE	ADEO-17036-301 METAL SQUARE (Burgbad)	1	
12	Aluminium Profil 65x14 KREA/ARCOM 8920720	1168	1	
13	Ball for eccentric for Drawer face NEO	GRASS F148026744223	1	
14	Corner Connector H144 Left	HETTICH	1	
15	Corner Connector H144 Right	HETTICH	1	C
16	Design Side Left	350 144 Left	1	
17	Design Side Right	350 144 Right	1	
18	Dowel for aluminum profil	8 x 30 mm	4	
19	EURO SCREW	Euro screw for metal console	4	
20	Eccentric for Drawer face NEO	Défaut	1	
21	Front attachment for design side	HETTICH	2	
22	HETTICH Front fixing	HETTICH Front fixing	2	
23	HETTICH Slide QV6 PSL 350 Left	HETTICH Slide QV6 PSL 350 Left	1	
24	HETTICH Slide QV6 PSL 350 Right	HETTICH Slide QV6 PSL 350 Right	1	
25	Hanger adjustable left NEO	Friulana Accessori (204131001)	1	
26	Hanger adjustable right NEO	Friulana Accessori (204121001)	1	
27	STEEL RAIL Left	Italiana Ferramenta 63510020ZN (Left)	1	
28	STEEL RAIL Right	Italiana Ferramenta 63510020ZN (Right)	1	D
29	Screw 3.5 x 12	For front attachment	4	
30	Screw 3.5 x 35	For back panel drawer and corner	2	
31	Screw 3.5x13	For back panel drawer and corner	8	
32	Screw 3x25	Security for hanger	2	
33	Screw 6,3 x 13 (EuroscREW)	EuroscREW for fixing slide Hettich	8	
34	Screw DIN 7049 5.5x13	For metal console 250x150x100x3	4	
35	Wood Dowel 8x30	Défaut	12	

Drawer specification (ADEO-17036-300)


320 x 480 x 900
-aluminium profil 32.5x14

MATERIAL:			DO NOT SCALE DRAWING			SHEET 1 OF 1		
SURFACE:			TITLE:					
LINEAR TOLERANCE: - mm ANGULAR TOLERANCE: - deg			ADEO-17036-101-11-04			B		
WEIGHT: g			DESCRIPTION:					
SCALE: 1:10		UNIT: mm	FORMAT: A3		320 x 480 x 1200 PSL			
AUTOR: C.Dormegnien		CHECKER: C.DORMEGNIE						
STATUS: APPROVED			This drawing is the exclusive property of ADEO . Any reproduction in part or whole without the written permission of ADEO is prohibited.					
DATE: 05/02/2024								

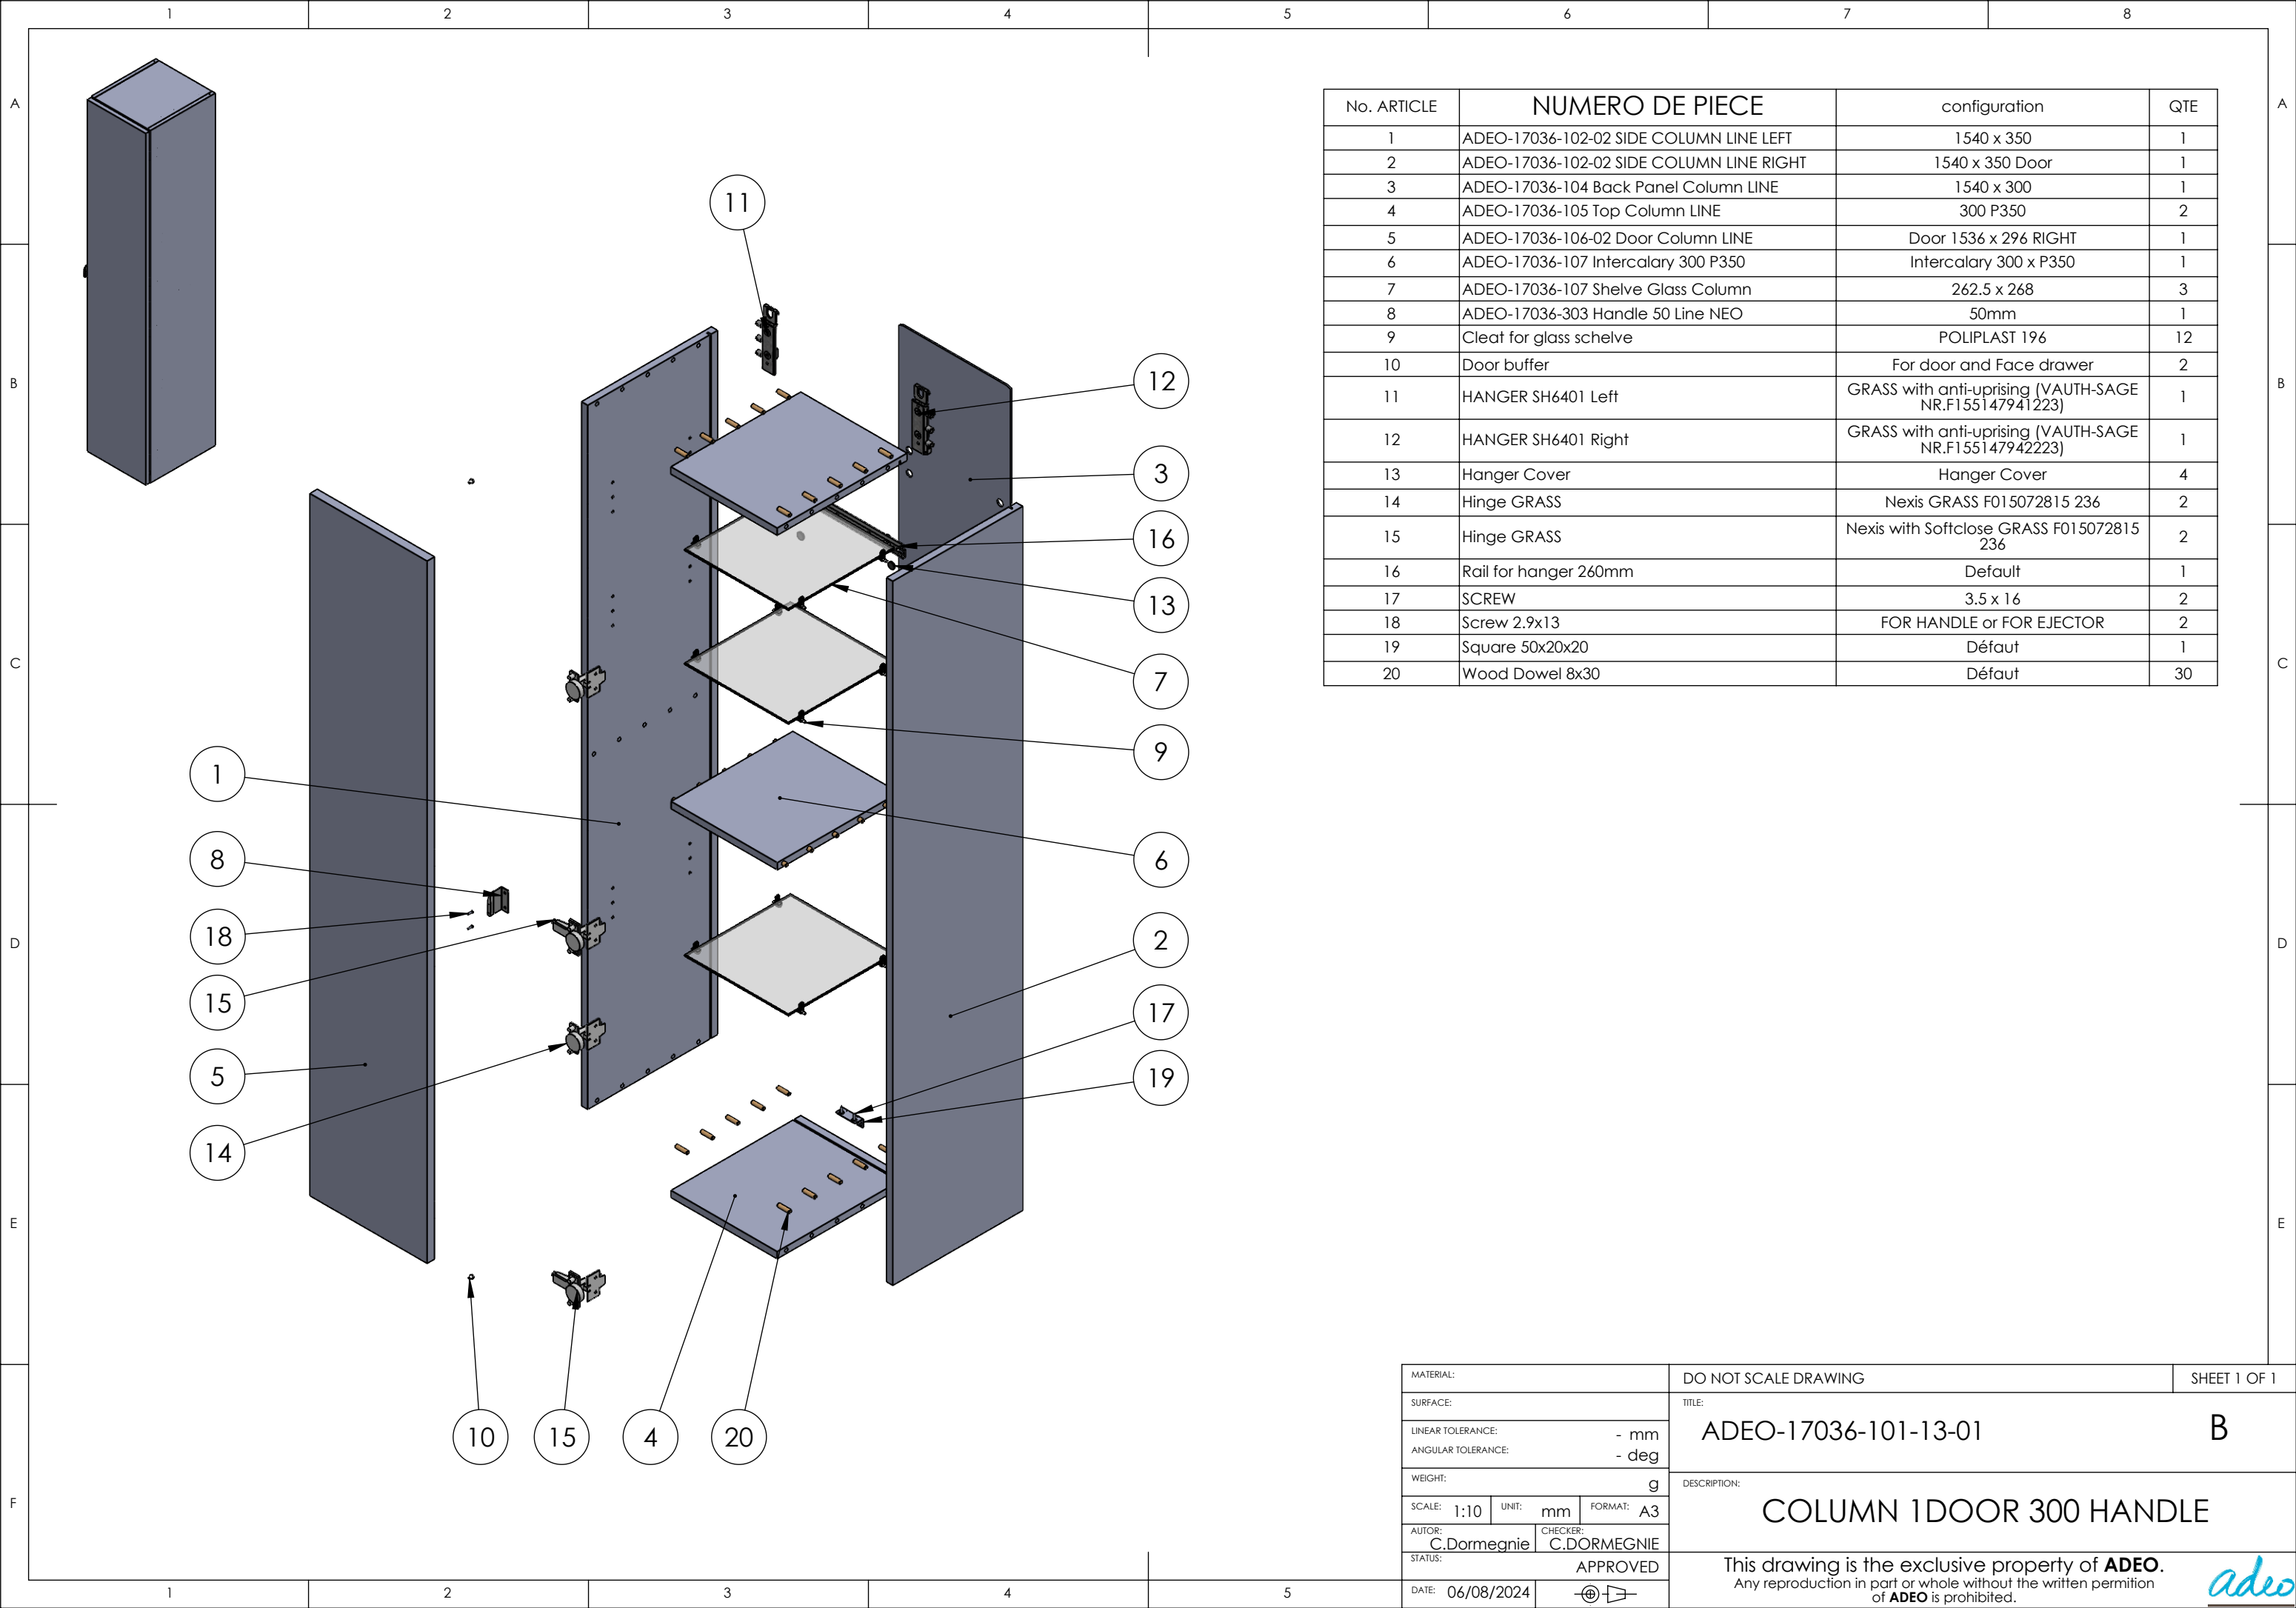


No. ARTICLE	NUMERO DE PIECE	configuration	QTE
1	ADEO-17036-102-02 SIDE COLUMN LINE LEFT	1540 x 350	1
2	ADEO-17036-102-02 SIDE COLUMN LINE RIGHT	1540 x 350 Door	1
3	ADEO-17036-104 Back Panel Column LINE	1540 x 300	1
4	ADEO-17036-105 Top Column LINE	300 P350	2
5	ADEO-17036-106-02 Door Column LINE	Door 1536 x 296 RIGHT	1
6	ADEO-17036-107 Intercalary 300 P350	Intercalary 300 x P350	1
7	ADEO-17036-107 Shelve Glass Column	262.5 x 268	3
8	ADEO-17036-303 Handle 50 Line NEO	50mm	1
9	Cleat for glass schelve	POLIPLAST 196	12
10	Door buffer	For door and Face drawer	2
11	HANGER SH6401 Left	GRASS with anti-uprising (VAUTH-SAGE NR.F155147941223)	1
12	HANGER SH6401 Right	GRASS with anti-uprising (VAUTH-SAGE NR.F155147942223)	1
13	Hanger Cover	Hanger Cover	4
14	Hinge GRASS	Nexis GRASS F015072815 236	2
15	Hinge GRASS	Nexis with Softclose GRASS F015072815 236	2
16	Rail for hanger 260mm	Default	1
17	SCREW	3.5 x 16	2
18	Screw 2.9x13	FOR HANDLE or FOR EJECTOR	2
19	Square 50x20x20	Défaut	1
20	Wood Dowel 8x30	Défaut	30

MATERIAL:	DO NOT SCALE DRAWING		SHEET 1 OF 1
SURFACE:	TITLE: ADEO-17036-101-13-01 B		
LINEAR TOLERANCE: - mm	DESCRIPTION: COLUMN 1DOOR 300 HANDLE		
ANGULAR TOLERANCE: - deg			
WEIGHT: g	This drawing is the exclusive property of ADEO . Any reproduction in part or whole without the written permission of ADEO is prohibited. 		
SCALE: 1:10 UNIT: mm FORMAT: A3			
AUTOR: C.Dormegn�			
CHECKER: C.DORMEGNIE			
STATUS: APPROVED			
DATE: 06/08/2024			

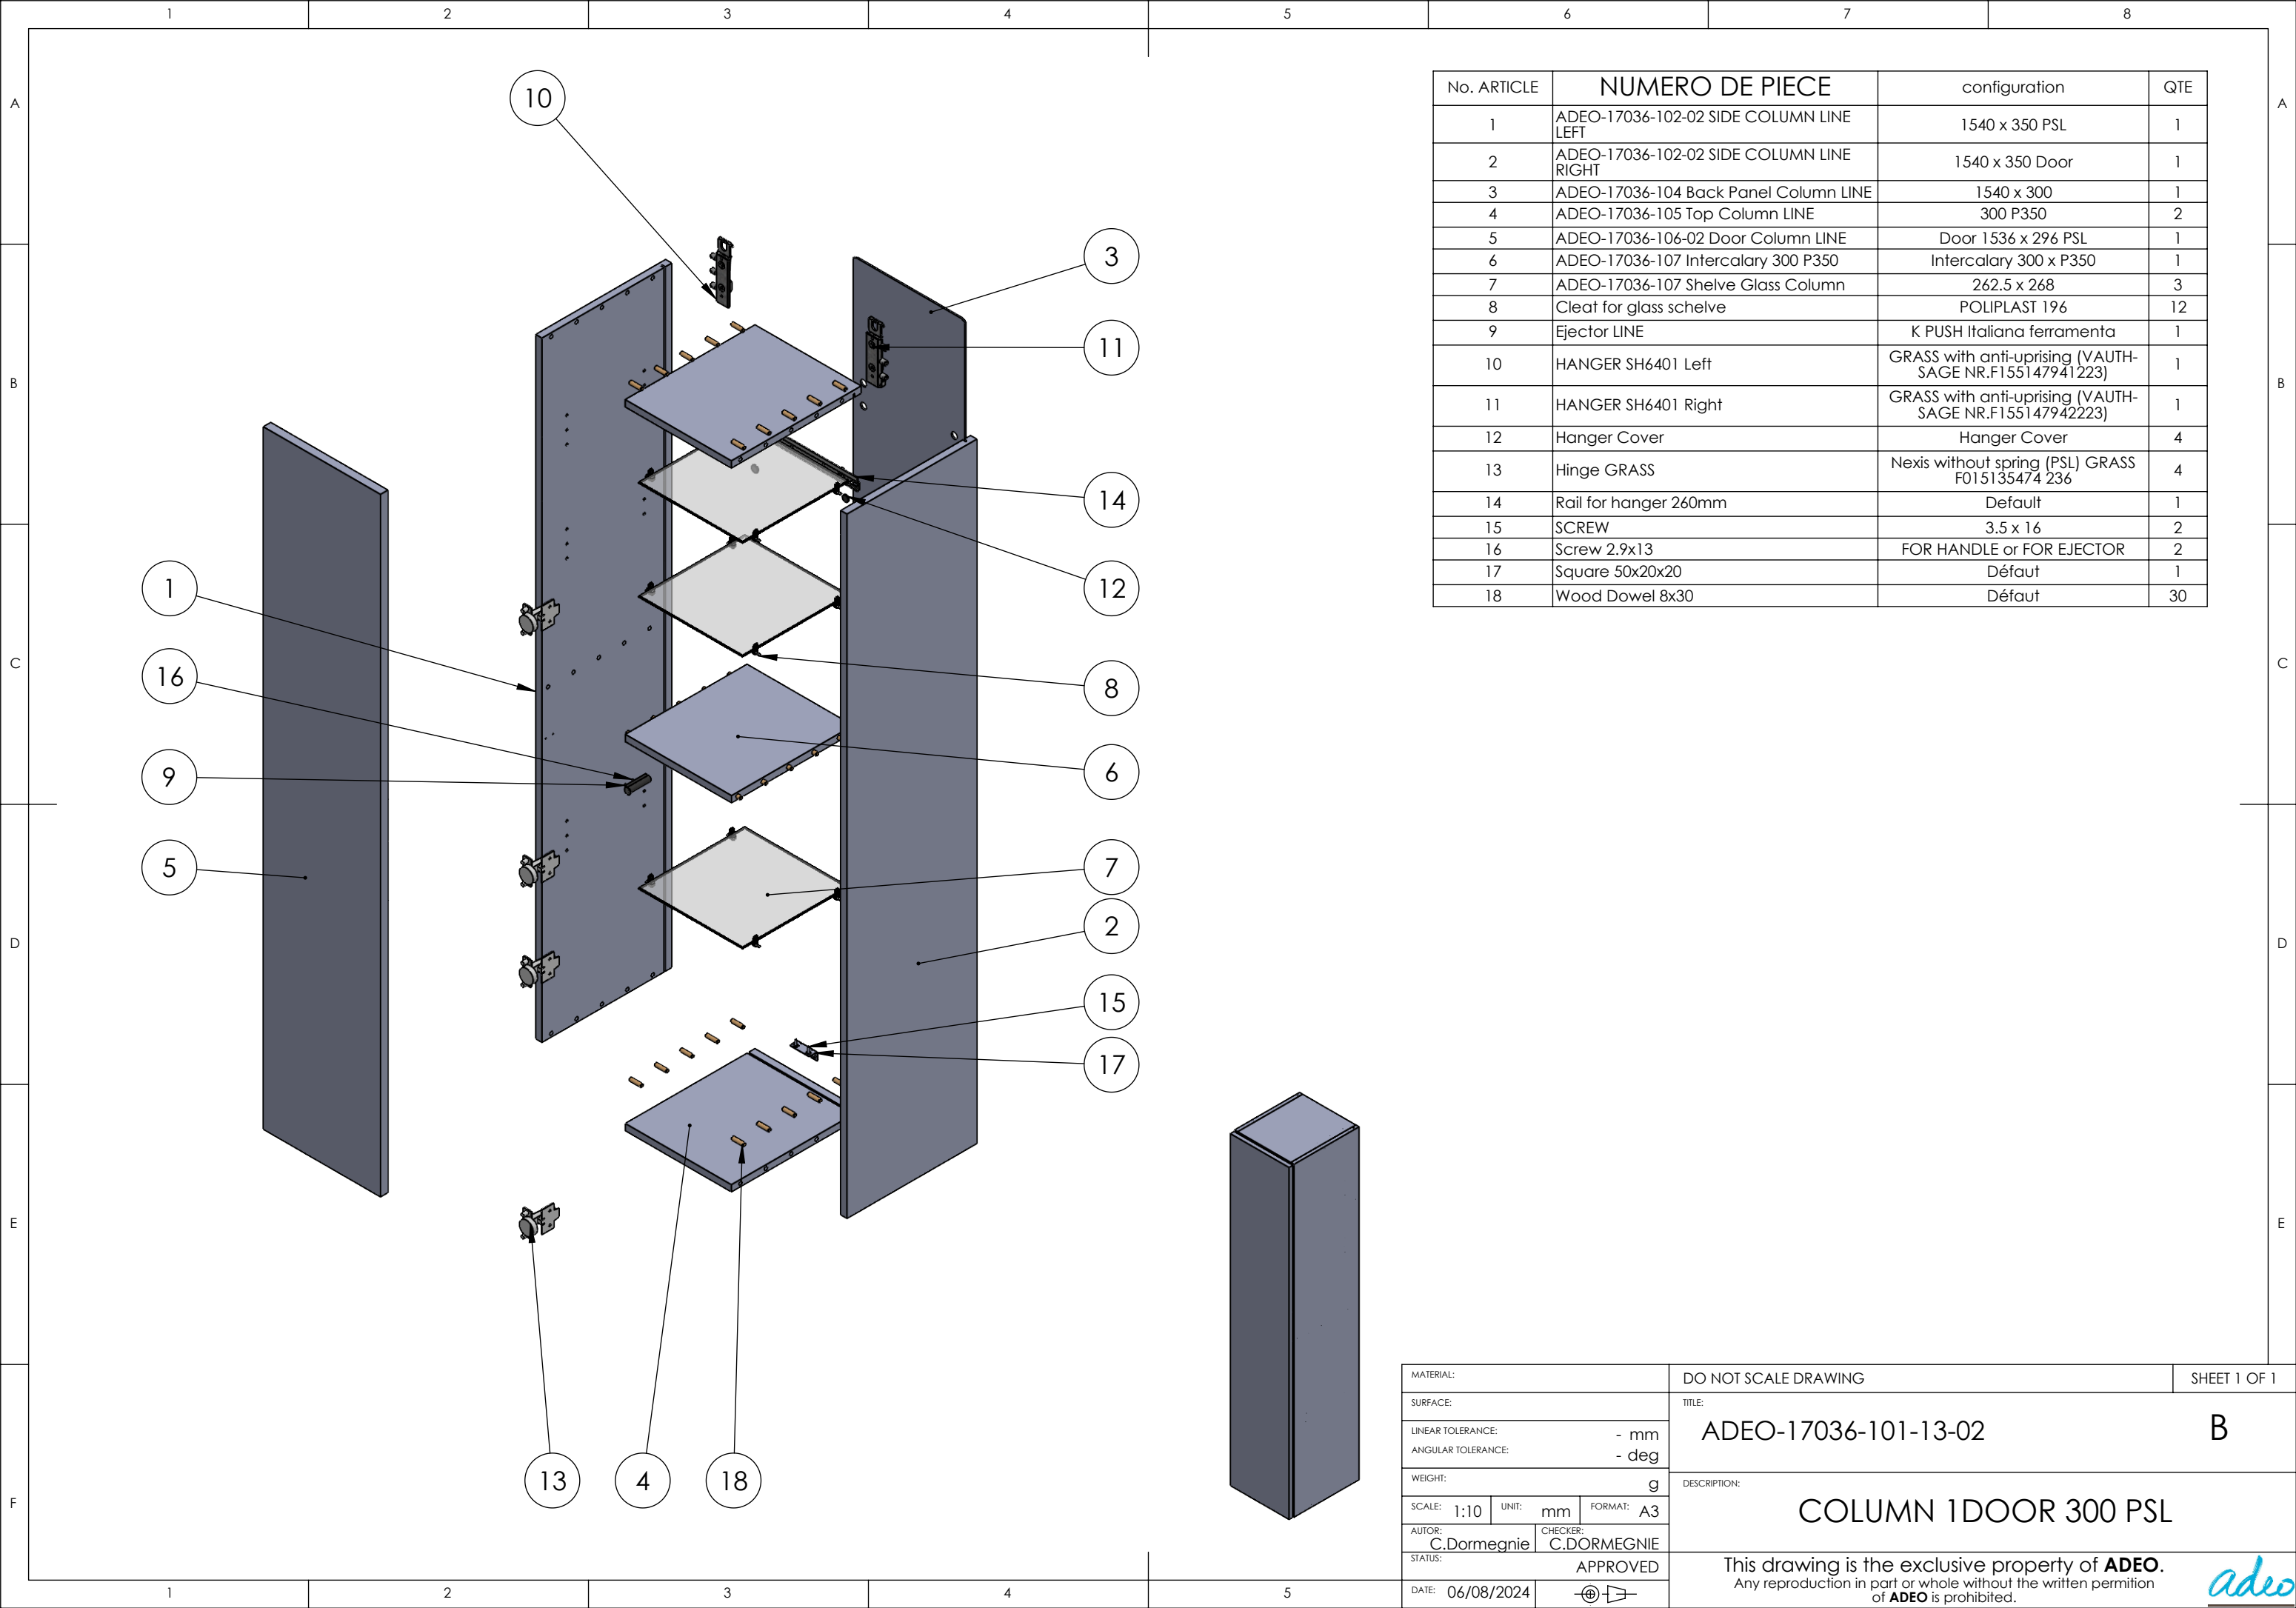


No. ARTICLE	NUMERO DE PIECE	configuration	QTE
1	ADEO-17036-102-02 SIDE COLUMN LINE LEFT	1540 x 350 PSL	1
2	ADEO-17036-102-02 SIDE COLUMN LINE RIGHT	1540 x 350 Door	1
3	ADEO-17036-104 Back Panel Column LINE	1540 x 300	1
4	ADEO-17036-105 Top Column LINE	300 P350	2
5	ADEO-17036-106-02 Door Column LINE	Door 1536 x 296 PSL	1
6	ADEO-17036-107 Intercalary 300 P350	Intercalary 300 x P350	1
7	ADEO-17036-107 Shelve Glass Column	262.5 x 268	3
8	Cleat for glass schelve	POLIPLAST 196	12
9	Ejector LINE	K PUSH Italiana ferramenta	1
10	HANGER SH6401 Left	GRASS with anti-uprising (VAUTH-SAGE NR.F155147941223)	1
11	HANGER SH6401 Right	GRASS with anti-uprising (VAUTH-SAGE NR.F155147942223)	1
12	Hanger Cover	Hanger Cover	4
13	Hinge GRASS	Nexis without spring (PSL) GRASS F015135474 236	4
14	Rail for hanger 260mm	Default	1
15	SCREW	3.5 x 16	2
16	Screw 2.9x13	FOR HANDLE or FOR EJECTOR	2
17	Square 50x20x20	Défaut	1
18	Wood Dowel 8x30	Défaut	30

MATERIAL:		DO NOT SCALE DRAWING		SHEET 1 OF 1			
SURFACE:		TITLE: ADEO-17036-101-13-02 B					
LINEAR TOLERANCE: - mm		DESCRIPTION: COLUMN 1 DOOR 300 PSL					
ANGULAR TOLERANCE: - deg							
WEIGHT: g		This drawing is the exclusive property of ADEO . Any reproduction in part or whole without the written permission of ADEO is prohibited.					
SCALE: 1:10	UNIT: mm					FORMAT: A3	
AUTOR: C.Dormegnien						CHECKER: C.DORMEGNIE	
STATUS: APPROVED							
DATE: 06/08/2024							

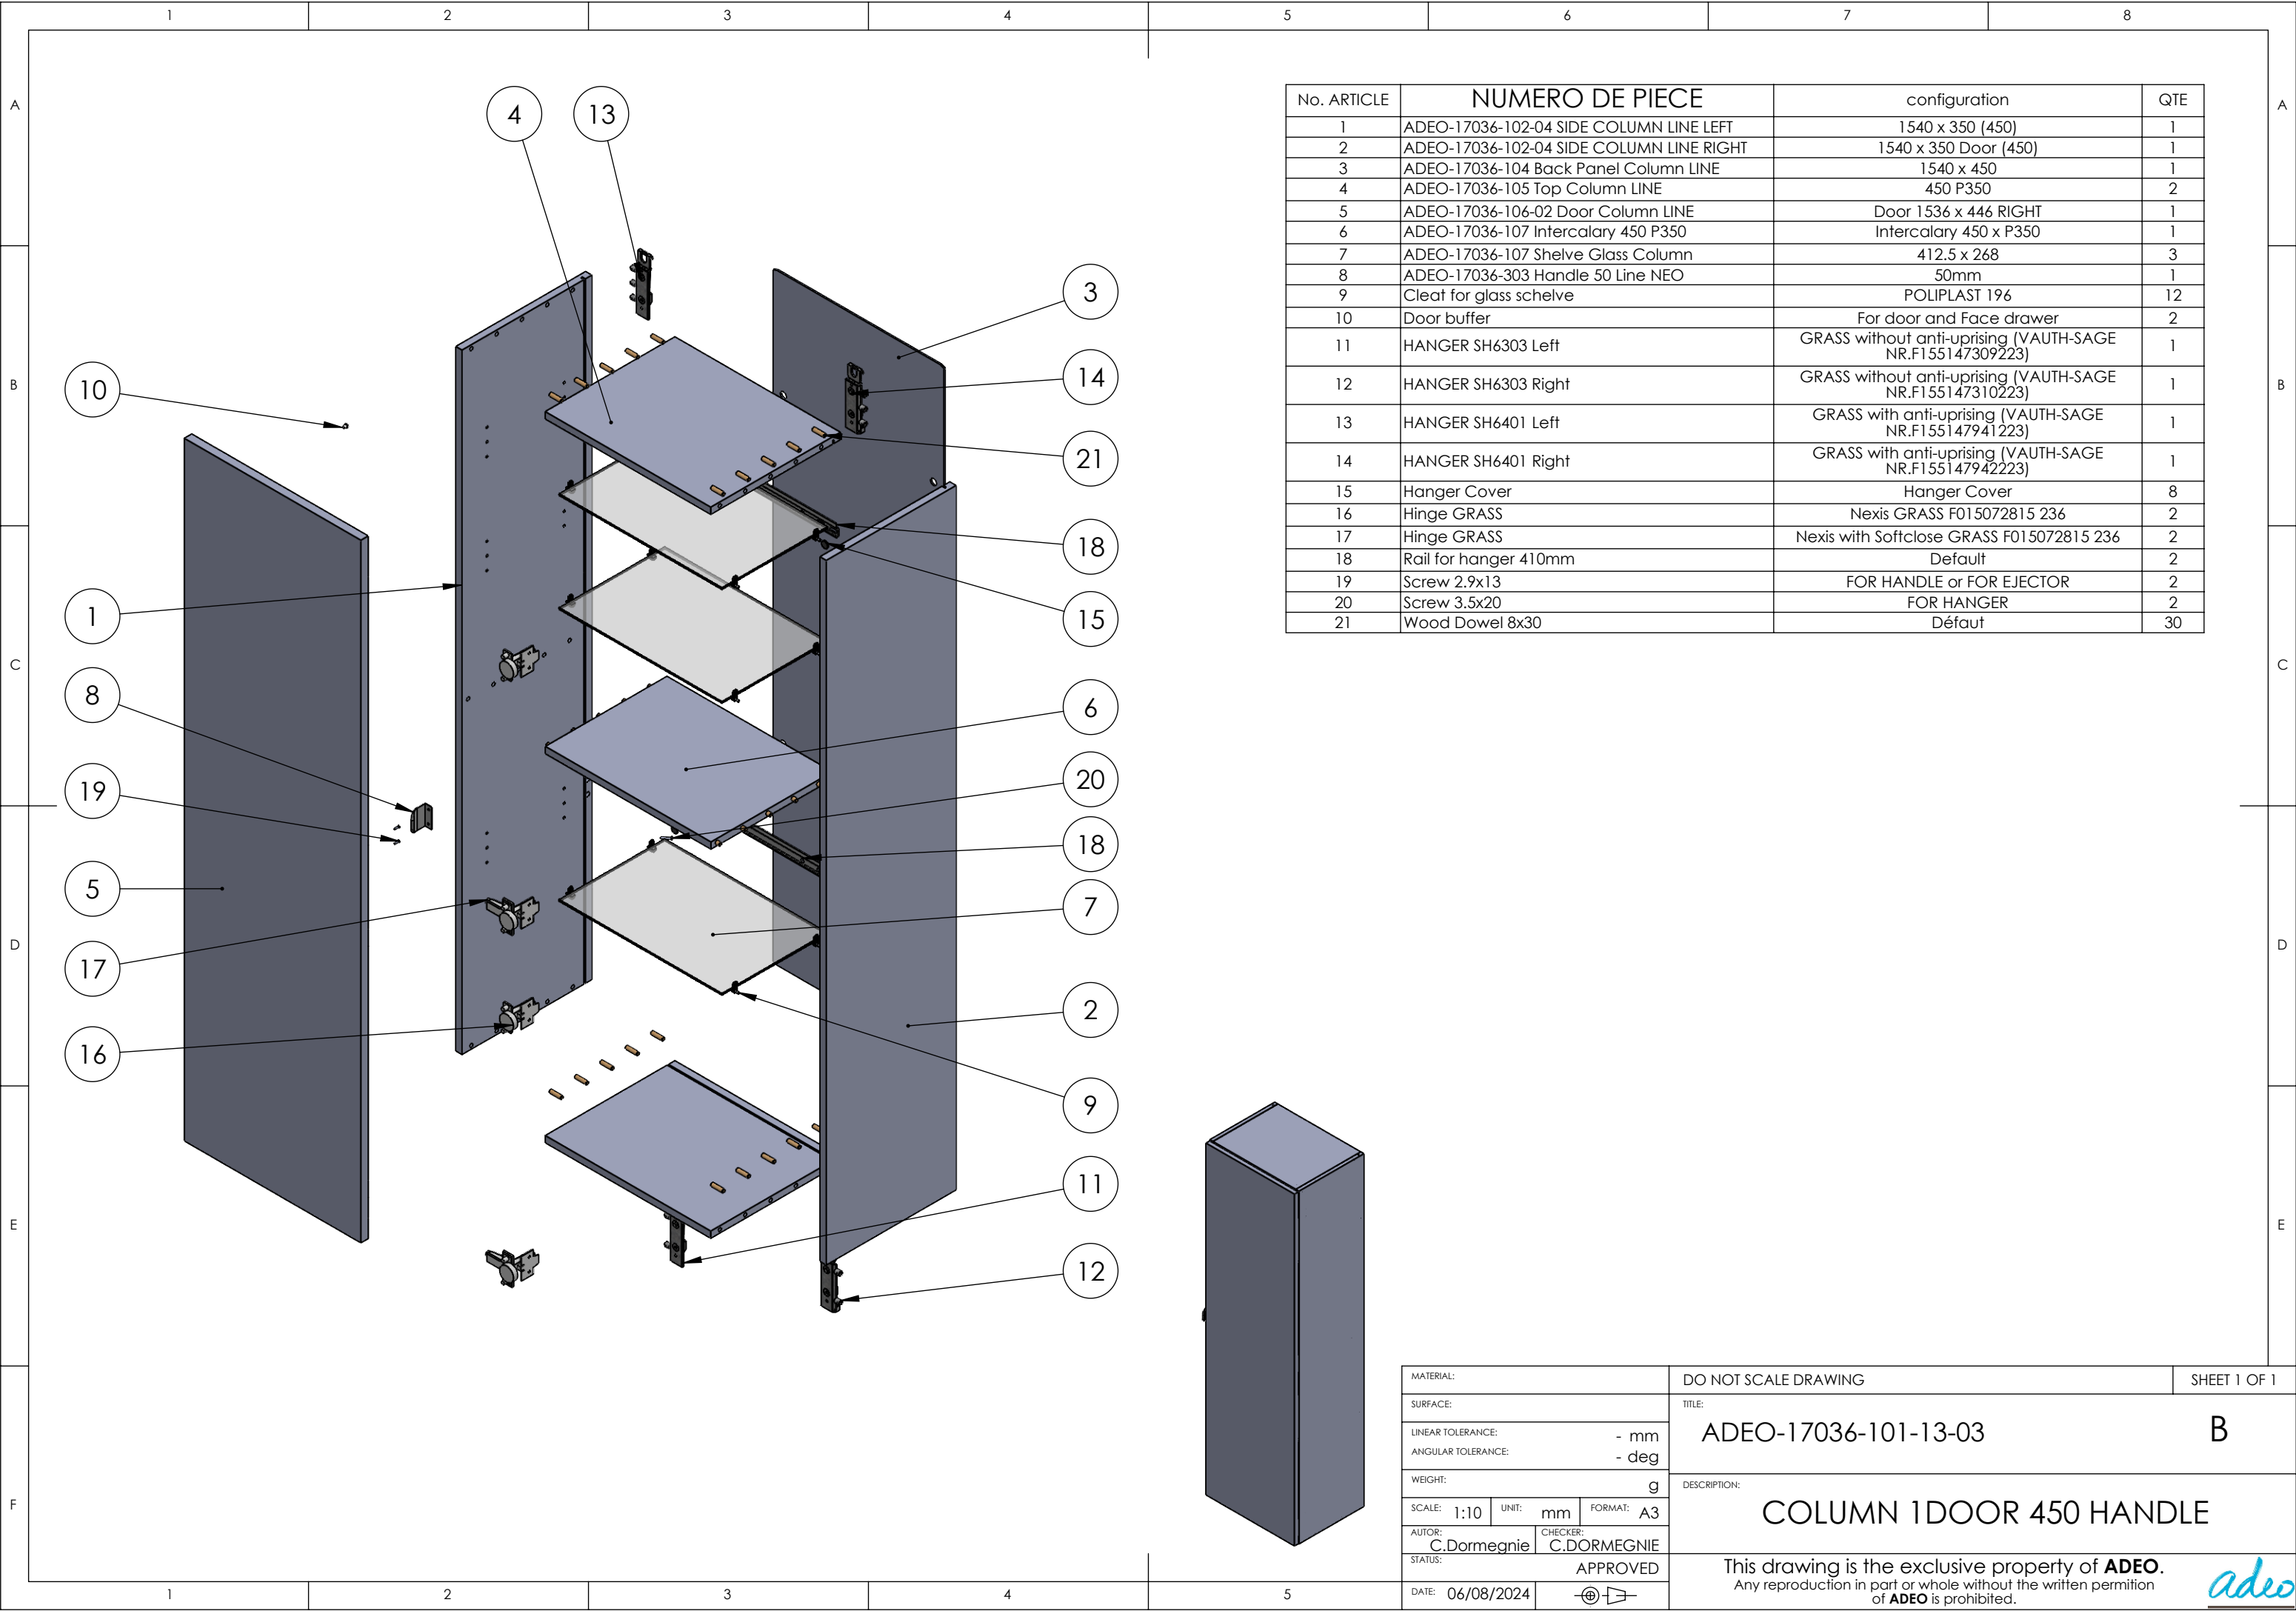


No. ARTICLE	NUMERO DE PIECE	configuration	QTE
1	ADEO-17036-102-04 SIDE COLUMN LINE LEFT	1540 x 350 (450)	1
2	ADEO-17036-102-04 SIDE COLUMN LINE RIGHT	1540 x 350 Door (450)	1
3	ADEO-17036-104 Back Panel Column LINE	1540 x 450	1
4	ADEO-17036-105 Top Column LINE	450 P350	2
5	ADEO-17036-106-02 Door Column LINE	Door 1536 x 446 RIGHT	1
6	ADEO-17036-107 Intercalary 450 P350	Intercalary 450 x P350	1
7	ADEO-17036-107 Shelf Glass Column	412.5 x 268	3
8	ADEO-17036-303 Handle 50 Line NEO	50mm	1
9	Cleat for glass schelve	POLIPLAST 196	12
10	Door buffer	For door and Face drawer	2
11	HANGER SH6303 Left	GRASS without anti-uprising (VAUTH-SAGE NR.F155147309223)	1
12	HANGER SH6303 Right	GRASS without anti-uprising (VAUTH-SAGE NR.F155147310223)	1
13	HANGER SH6401 Left	GRASS with anti-uprising (VAUTH-SAGE NR.F155147941223)	1
14	HANGER SH6401 Right	GRASS with anti-uprising (VAUTH-SAGE NR.F155147942223)	1
15	Hanger Cover	Hanger Cover	8
16	Hinge GRASS	Nexis GRASS F015072815 236	2
17	Hinge GRASS	Nexis with Softclose GRASS F015072815 236	2
18	Rail for hanger 410mm	Default	2
19	Screw 2.9x13	FOR HANDLE or FOR EJECTOR	2
20	Screw 3.5x20	FOR HANGER	2
21	Wood Dowel 8x30	Défaut	30

MATERIAL:	DO NOT SCALE DRAWING		SHEET 1 OF 1
SURFACE:	TITLE:		
LINEAR TOLERANCE: - mm	ADEO-17036-101-13-03		B
ANGULAR TOLERANCE: - deg	DESCRIPTION:		
WEIGHT: g	COLUMN 1DOOR 450 HANDLE		
SCALE: 1:10 UNIT: mm FORMAT: A3	This drawing is the exclusive property of ADEO . Any reproduction in part or whole without the written permission of ADEO is prohibited.		
AUTOR: C.Dormegn�			
CHECKER: C.DORMEGNIE			
STATUS: APPROVED			
DATE: 06/08/2024			

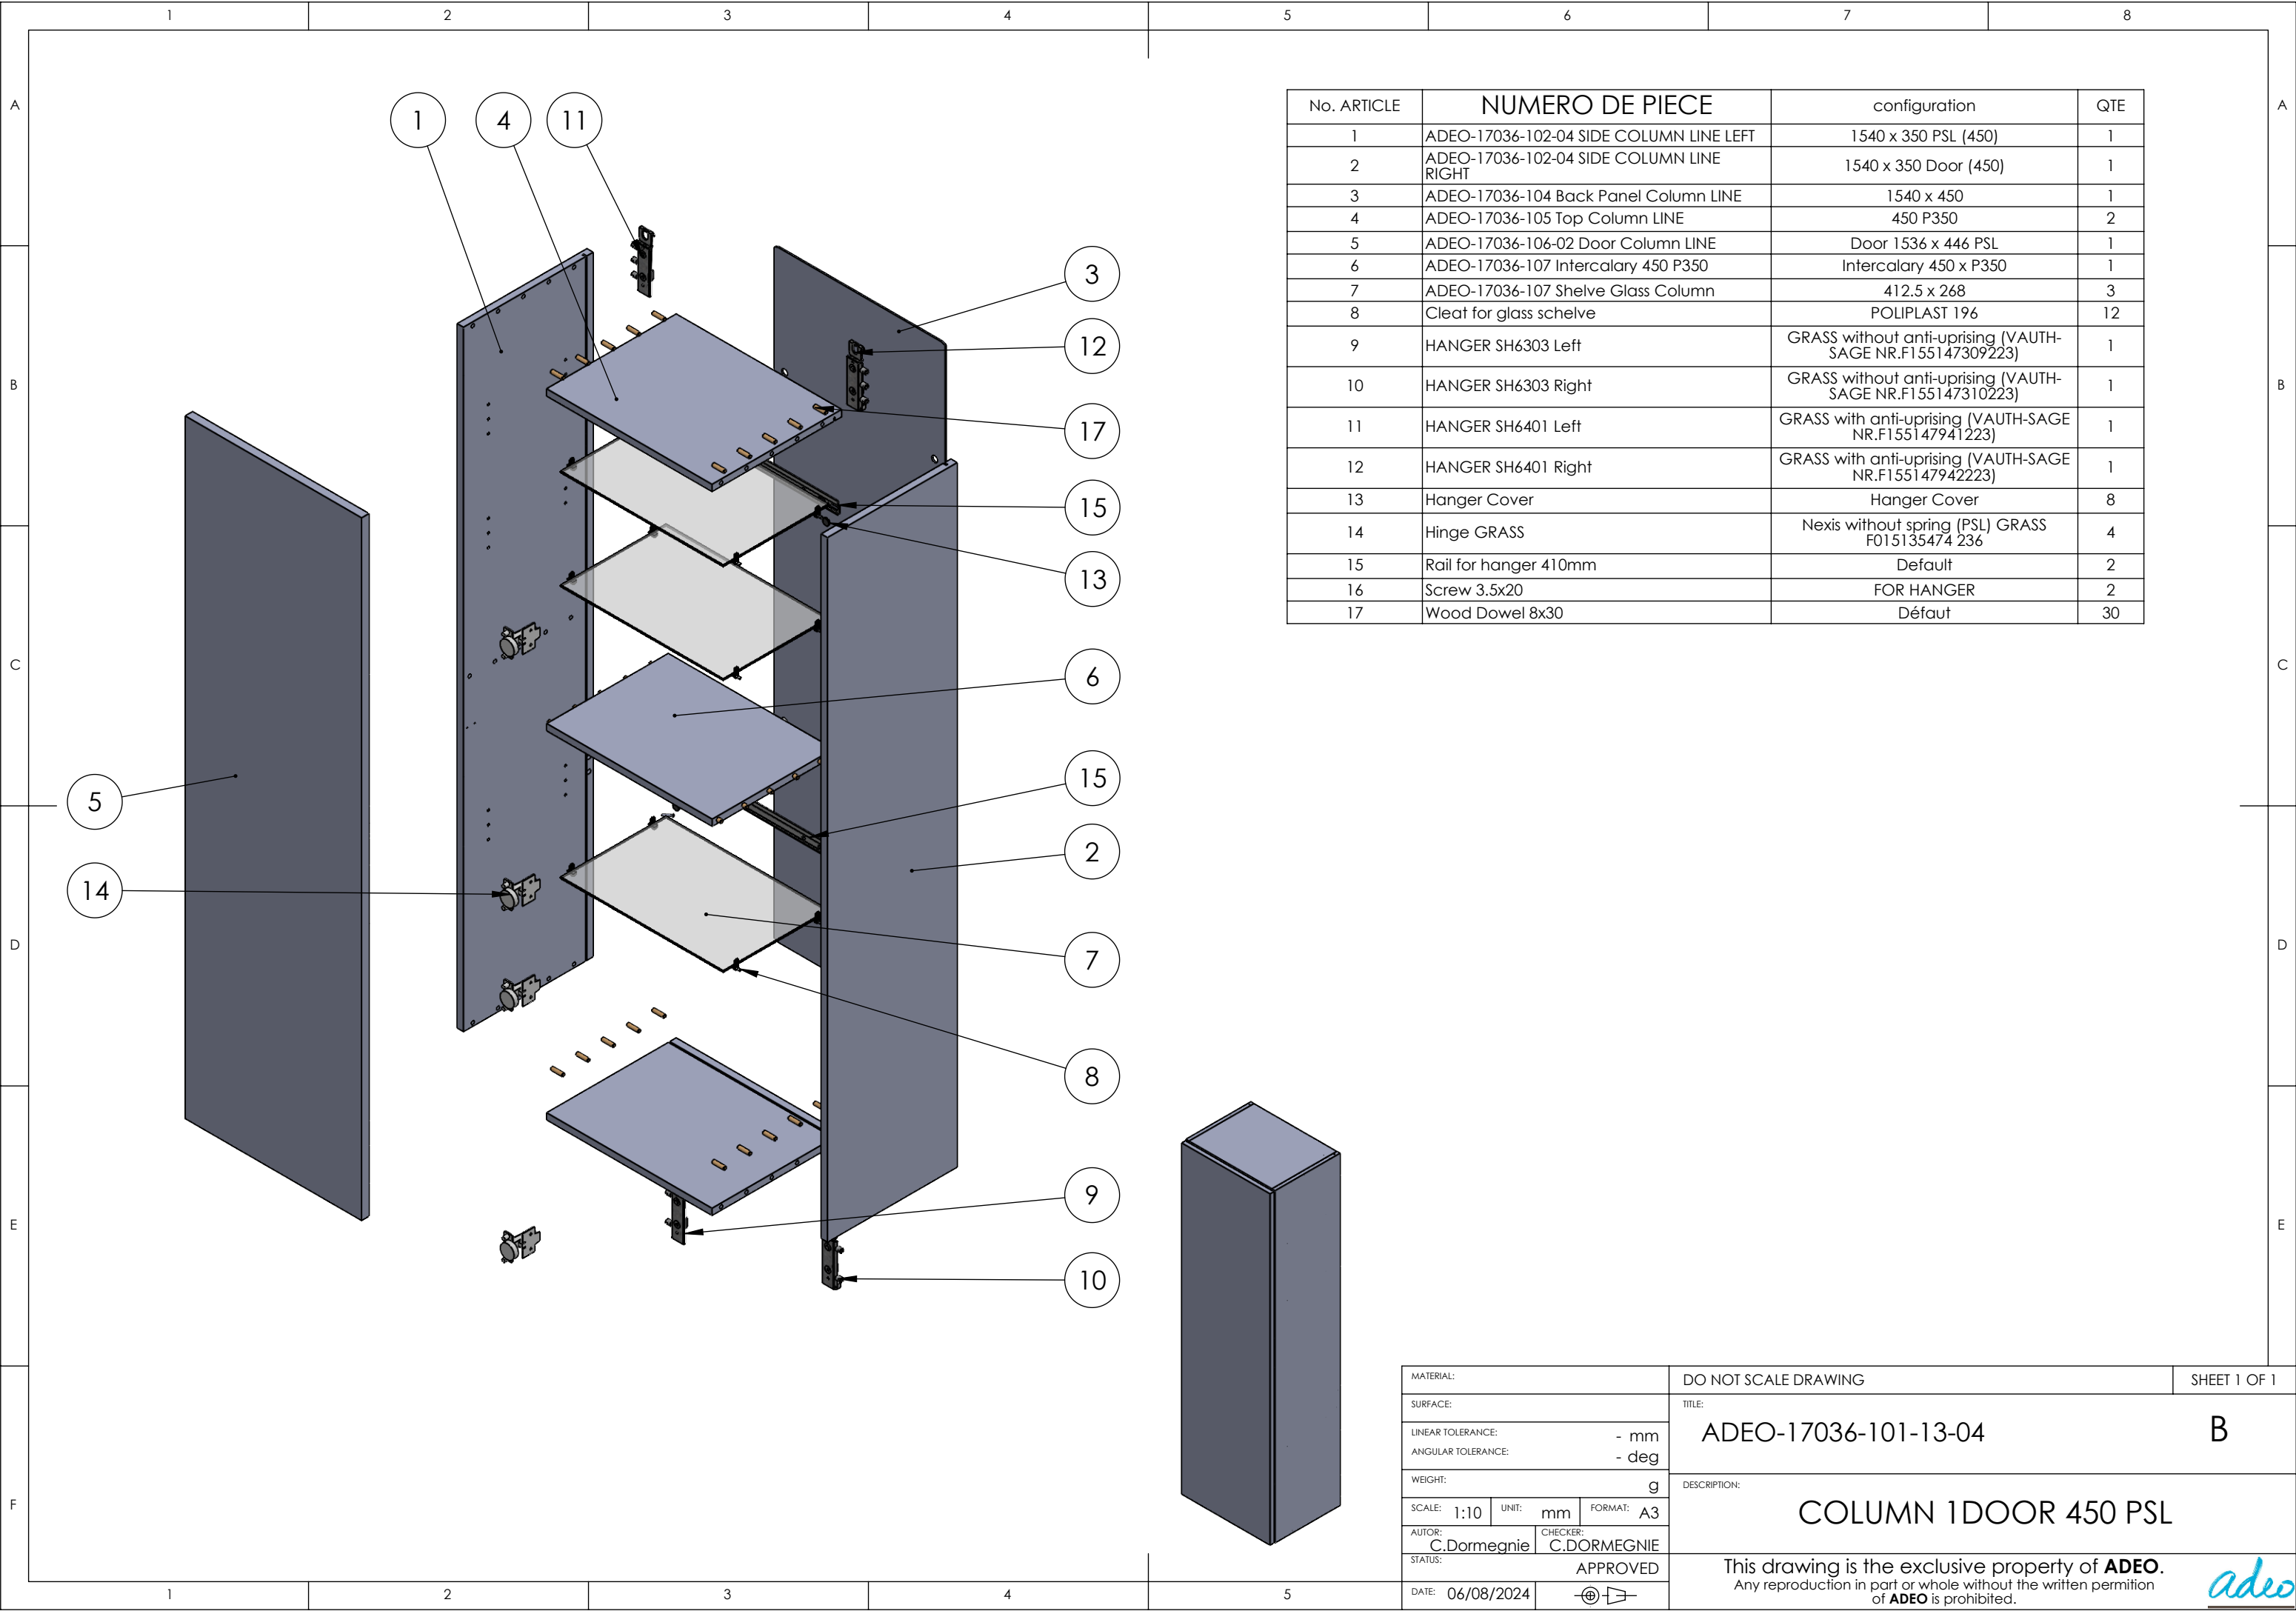

No. ARTICLE	NUMERO DE PIECE	configuration	QTE
1	ADEO-17036-102-04 SIDE COLUMN LINE LEFT	1540 x 350 PSL (450)	1
2	ADEO-17036-102-04 SIDE COLUMN LINE RIGHT	1540 x 350 Door (450)	1
3	ADEO-17036-104 Back Panel Column LINE	1540 x 450	1
4	ADEO-17036-105 Top Column LINE	450 P350	2
5	ADEO-17036-106-02 Door Column LINE	Door 1536 x 446 PSL	1
6	ADEO-17036-107 Intercalary 450 P350	Intercalary 450 x P350	1
7	ADEO-17036-107 Shelve Glass Column	412.5 x 268	3
8	Cleat for glass schelve	POLIPLAST 196	12
9	HANGER SH6303 Left	GRASS without anti-uprising (VAUTH-SAGE NR.F155147309223)	1
10	HANGER SH6303 Right	GRASS without anti-uprising (VAUTH-SAGE NR.F155147310223)	1
11	HANGER SH6401 Left	GRASS with anti-uprising (VAUTH-SAGE NR.F155147941223)	1
12	HANGER SH6401 Right	GRASS with anti-uprising (VAUTH-SAGE NR.F155147942223)	1
13	Hanger Cover	Hanger Cover	8
14	Hinge GRASS	Nexis without spring (PSL) GRASS F015135474 236	4
15	Rail for hanger 410mm	Default	2
16	Screw 3.5x20	FOR HANGER	2
17	Wood Dowel 8x30	Défaut	30


MATERIAL:		DO NOT SCALE DRAWING		SHEET 1 OF 1			
SURFACE:		TITLE: ADEO-17036-101-13-04 B					
LINEAR TOLERANCE: ANGULAR TOLERANCE:		DESCRIPTION: COLUMN 1DOOR 450 PSL					
- mm - deg							
WEIGHT:		This drawing is the exclusive property of ADEO . Any reproduction in part or whole without the written permission of ADEO is prohibited.					
g							
SCALE: 1:10	UNIT: mm					FORMAT: A3	
AUTOR: C.Dormegn�	CHECKER: C.DORMEGNIE						
STATUS:		APPROVED					
DATE: 06/08/2024							

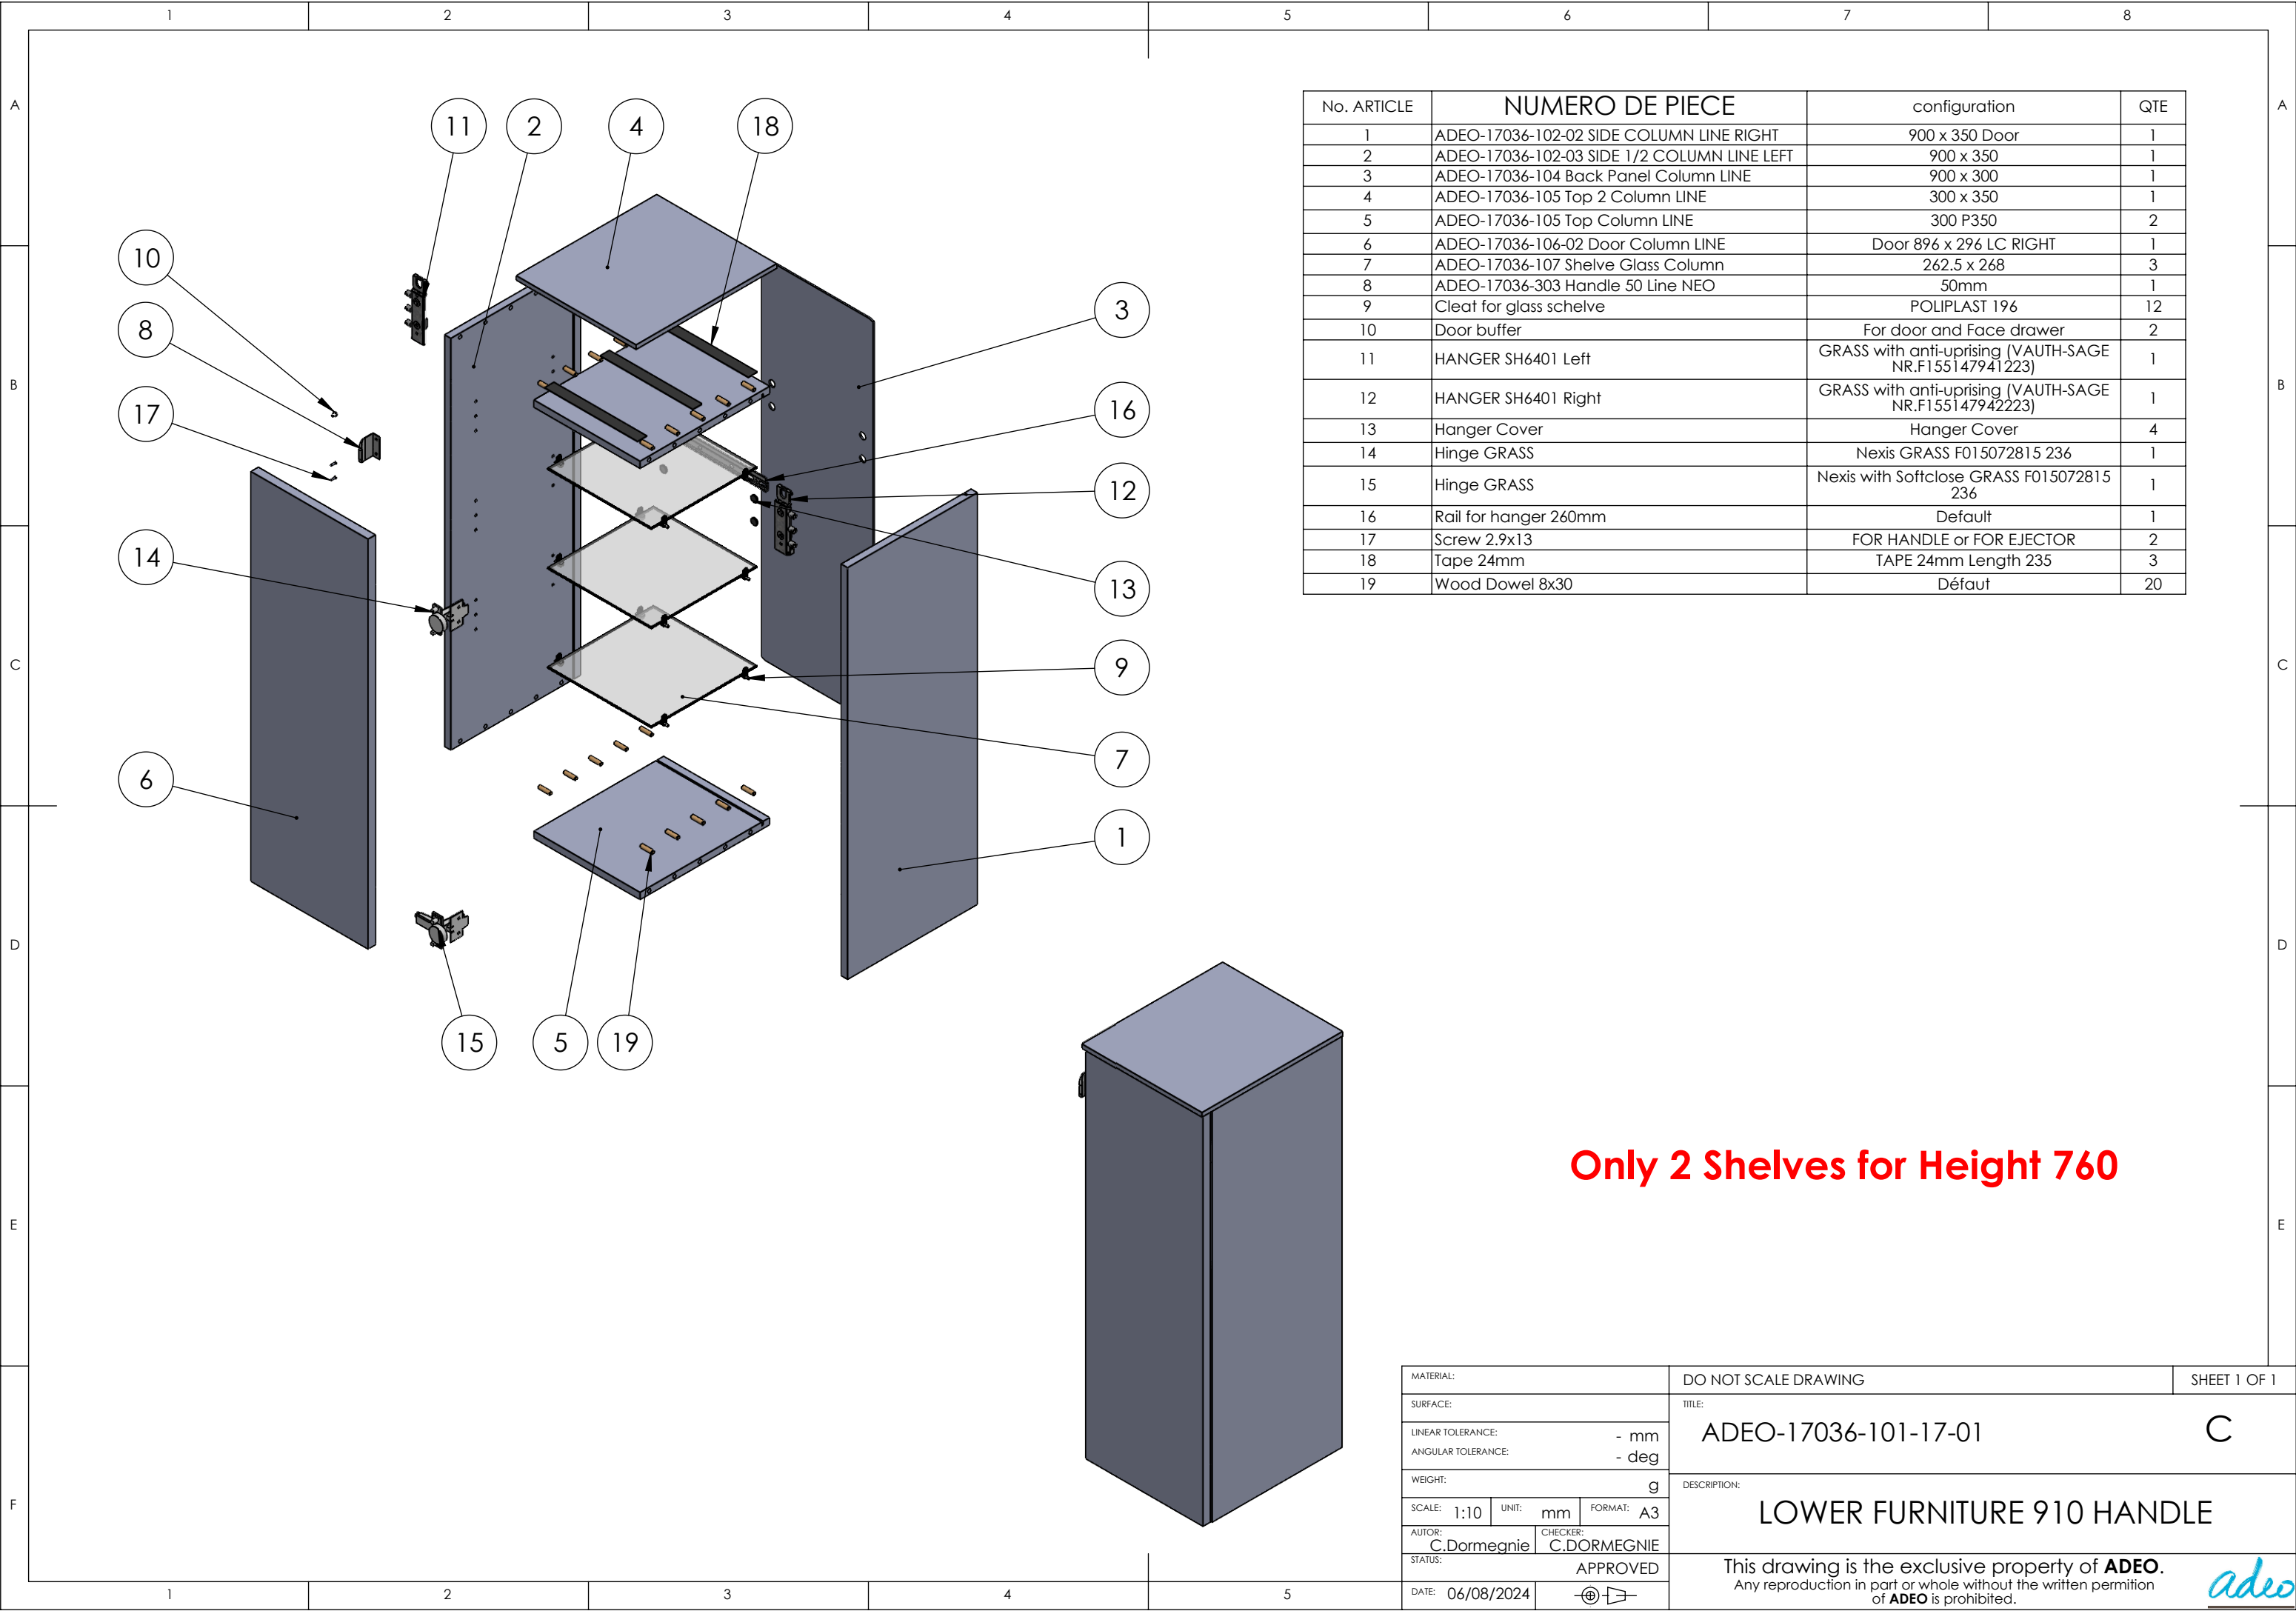

No. ARTICLE	NUMERO DE PIECE	configuration	QTE
1	ADEO-17036-102-02 SIDE COLUMN LINE RIGHT	900 x 350 Door	1
2	ADEO-17036-102-03 SIDE 1/2 COLUMN LINE LEFT	900 x 350	1
3	ADEO-17036-104 Back Panel Column LINE	900 x 300	1
4	ADEO-17036-105 Top 2 Column LINE	300 x 350	1
5	ADEO-17036-105 Top Column LINE	300 P350	2
6	ADEO-17036-106-02 Door Column LINE	Door 896 x 296 LC RIGHT	1
7	ADEO-17036-107 Shelve Glass Column	262.5 x 268	3
8	ADEO-17036-303 Handle 50 Line NEO	50mm	1
9	Cleat for glass schelve	POLIPLAST 196	12
10	Door buffer	For door and Face drawer	2
11	HANGER SH6401 Left	GRASS with anti-uprising (VAUTH-SAGE NR.F155147941223)	1
12	HANGER SH6401 Right	GRASS with anti-uprising (VAUTH-SAGE NR.F155147942223)	1
13	Hanger Cover	Hanger Cover	4
14	Hinge GRASS	Nexis GRASS F015072815 236	1
15	Hinge GRASS	Nexis with Softclose GRASS F015072815 236	1
16	Rail for hanger 260mm	Default	1
17	Screw 2.9x13	FOR HANDLE or FOR EJECTOR	2
18	Tape 24mm	TAPE 24mm Length 235	3
19	Wood Dowel 8x30	Défaut	20

Only 2 Shelves for Height 760

MATERIAL:		DO NOT SCALE DRAWING		SHEET 1 OF 1	
SURFACE:		TITLE:			
LINEAR TOLERANCE: - mm		ADEO-17036-101-17-01			C
ANGULAR TOLERANCE: - deg					
WEIGHT: g		DESCRIPTION:			
SCALE: 1:10		UNIT: mm	FORMAT: A3		LOWER FURNITURE 910 HANDLE
AUTOR:	CHECKER:				
C.Dormegn�	C.DORMEGNIE				
STATUS:		APPROVED			
DATE: 06/08/2024		This drawing is the exclusive property of ADEO. Any reproduction in part or whole without the written permission of ADEO is prohibited.			

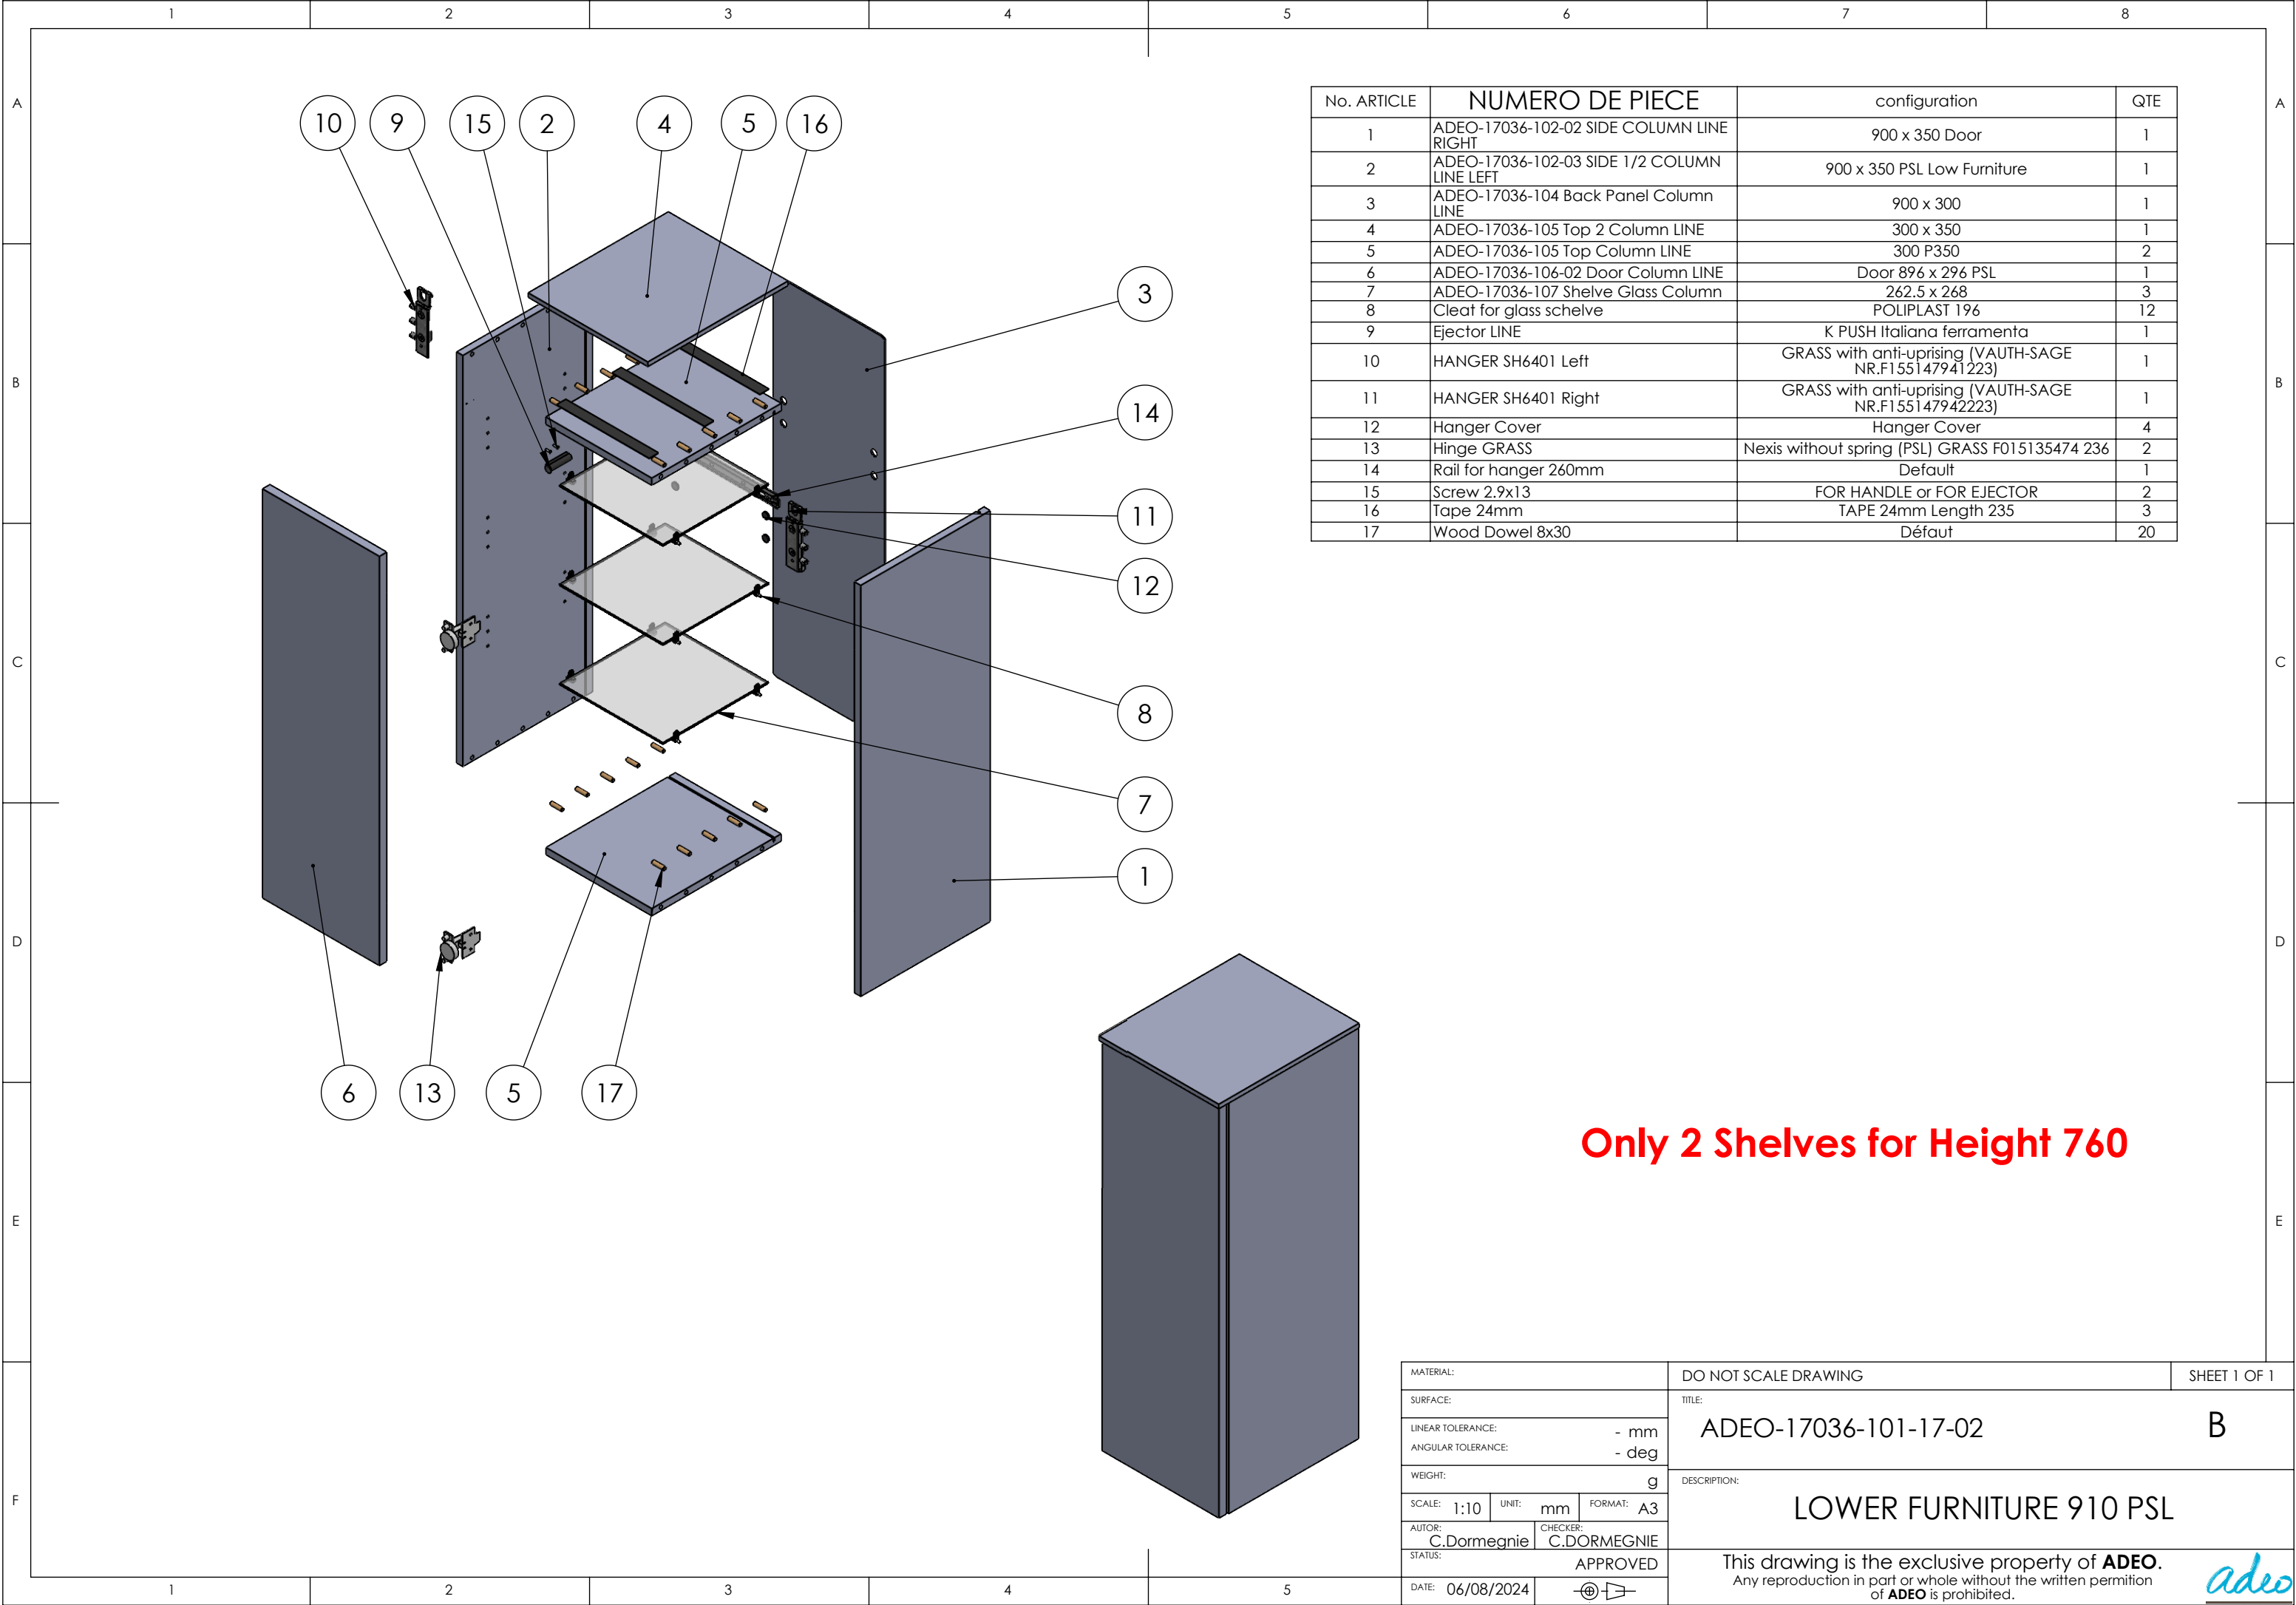


No. ARTICLE	NUMERO DE PIECE	configuration	QTE
1	ADEO-17036-102-02 SIDE COLUMN LINE RIGHT	900 x 350 Door	1
2	ADEO-17036-102-03 SIDE 1/2 COLUMN LINE LEFT	900 x 350 PSL Low Furniture	1
3	ADEO-17036-104 Back Panel Column LINE	900 x 300	1
4	ADEO-17036-105 Top 2 Column LINE	300 x 350	1
5	ADEO-17036-105 Top Column LINE	300 P350	2
6	ADEO-17036-106-02 Door Column LINE	Door 896 x 296 PSL	1
7	ADEO-17036-107 Shelve Glass Column	262.5 x 268	3
8	Cleat for glass schelve	POLIPLAST 196	12
9	Ejector LINE	K PUSH Italiana ferramenta	1
10	HANGER SH6401 Left	GRASS with anti-uprising (VAUTH-SAGE NR.F155147941223)	1
11	HANGER SH6401 Right	GRASS with anti-uprising (VAUTH-SAGE NR.F155147942223)	1
12	Hanger Cover	Hanger Cover	4
13	Hinge GRASS	Nexis without spring (PSL) GRASS F015135474 236	2
14	Rail for hanger 260mm	Default	1
15	Screw 2.9x13	FOR HANDLE or FOR EJECTOR	2
16	Tape 24mm	TAPE 24mm Length 235	3
17	Wood Dowel 8x30	Défaut	20

Only 2 Shelves for Height 760

MATERIAL:			DO NOT SCALE DRAWING			SHEET 1 OF 1	
SURFACE:			TITLE:				
LINEAR TOLERANCE: - mm			ADEO-17036-101-17-02			B	
ANGULAR TOLERANCE: - deg							
WEIGHT: g			DESCRIPTION:				
SCALE: 1:10 UNIT: mm FORMAT: A3							
AUTOR: C.Dormegn�		CHECKER: C.DORMEGNIE					
STATUS: APPROVED							
DATE: 06/08/2024			This drawing is the exclusive property of ADEO . Any reproduction in part or whole without the written permission of ADEO is prohibited.				



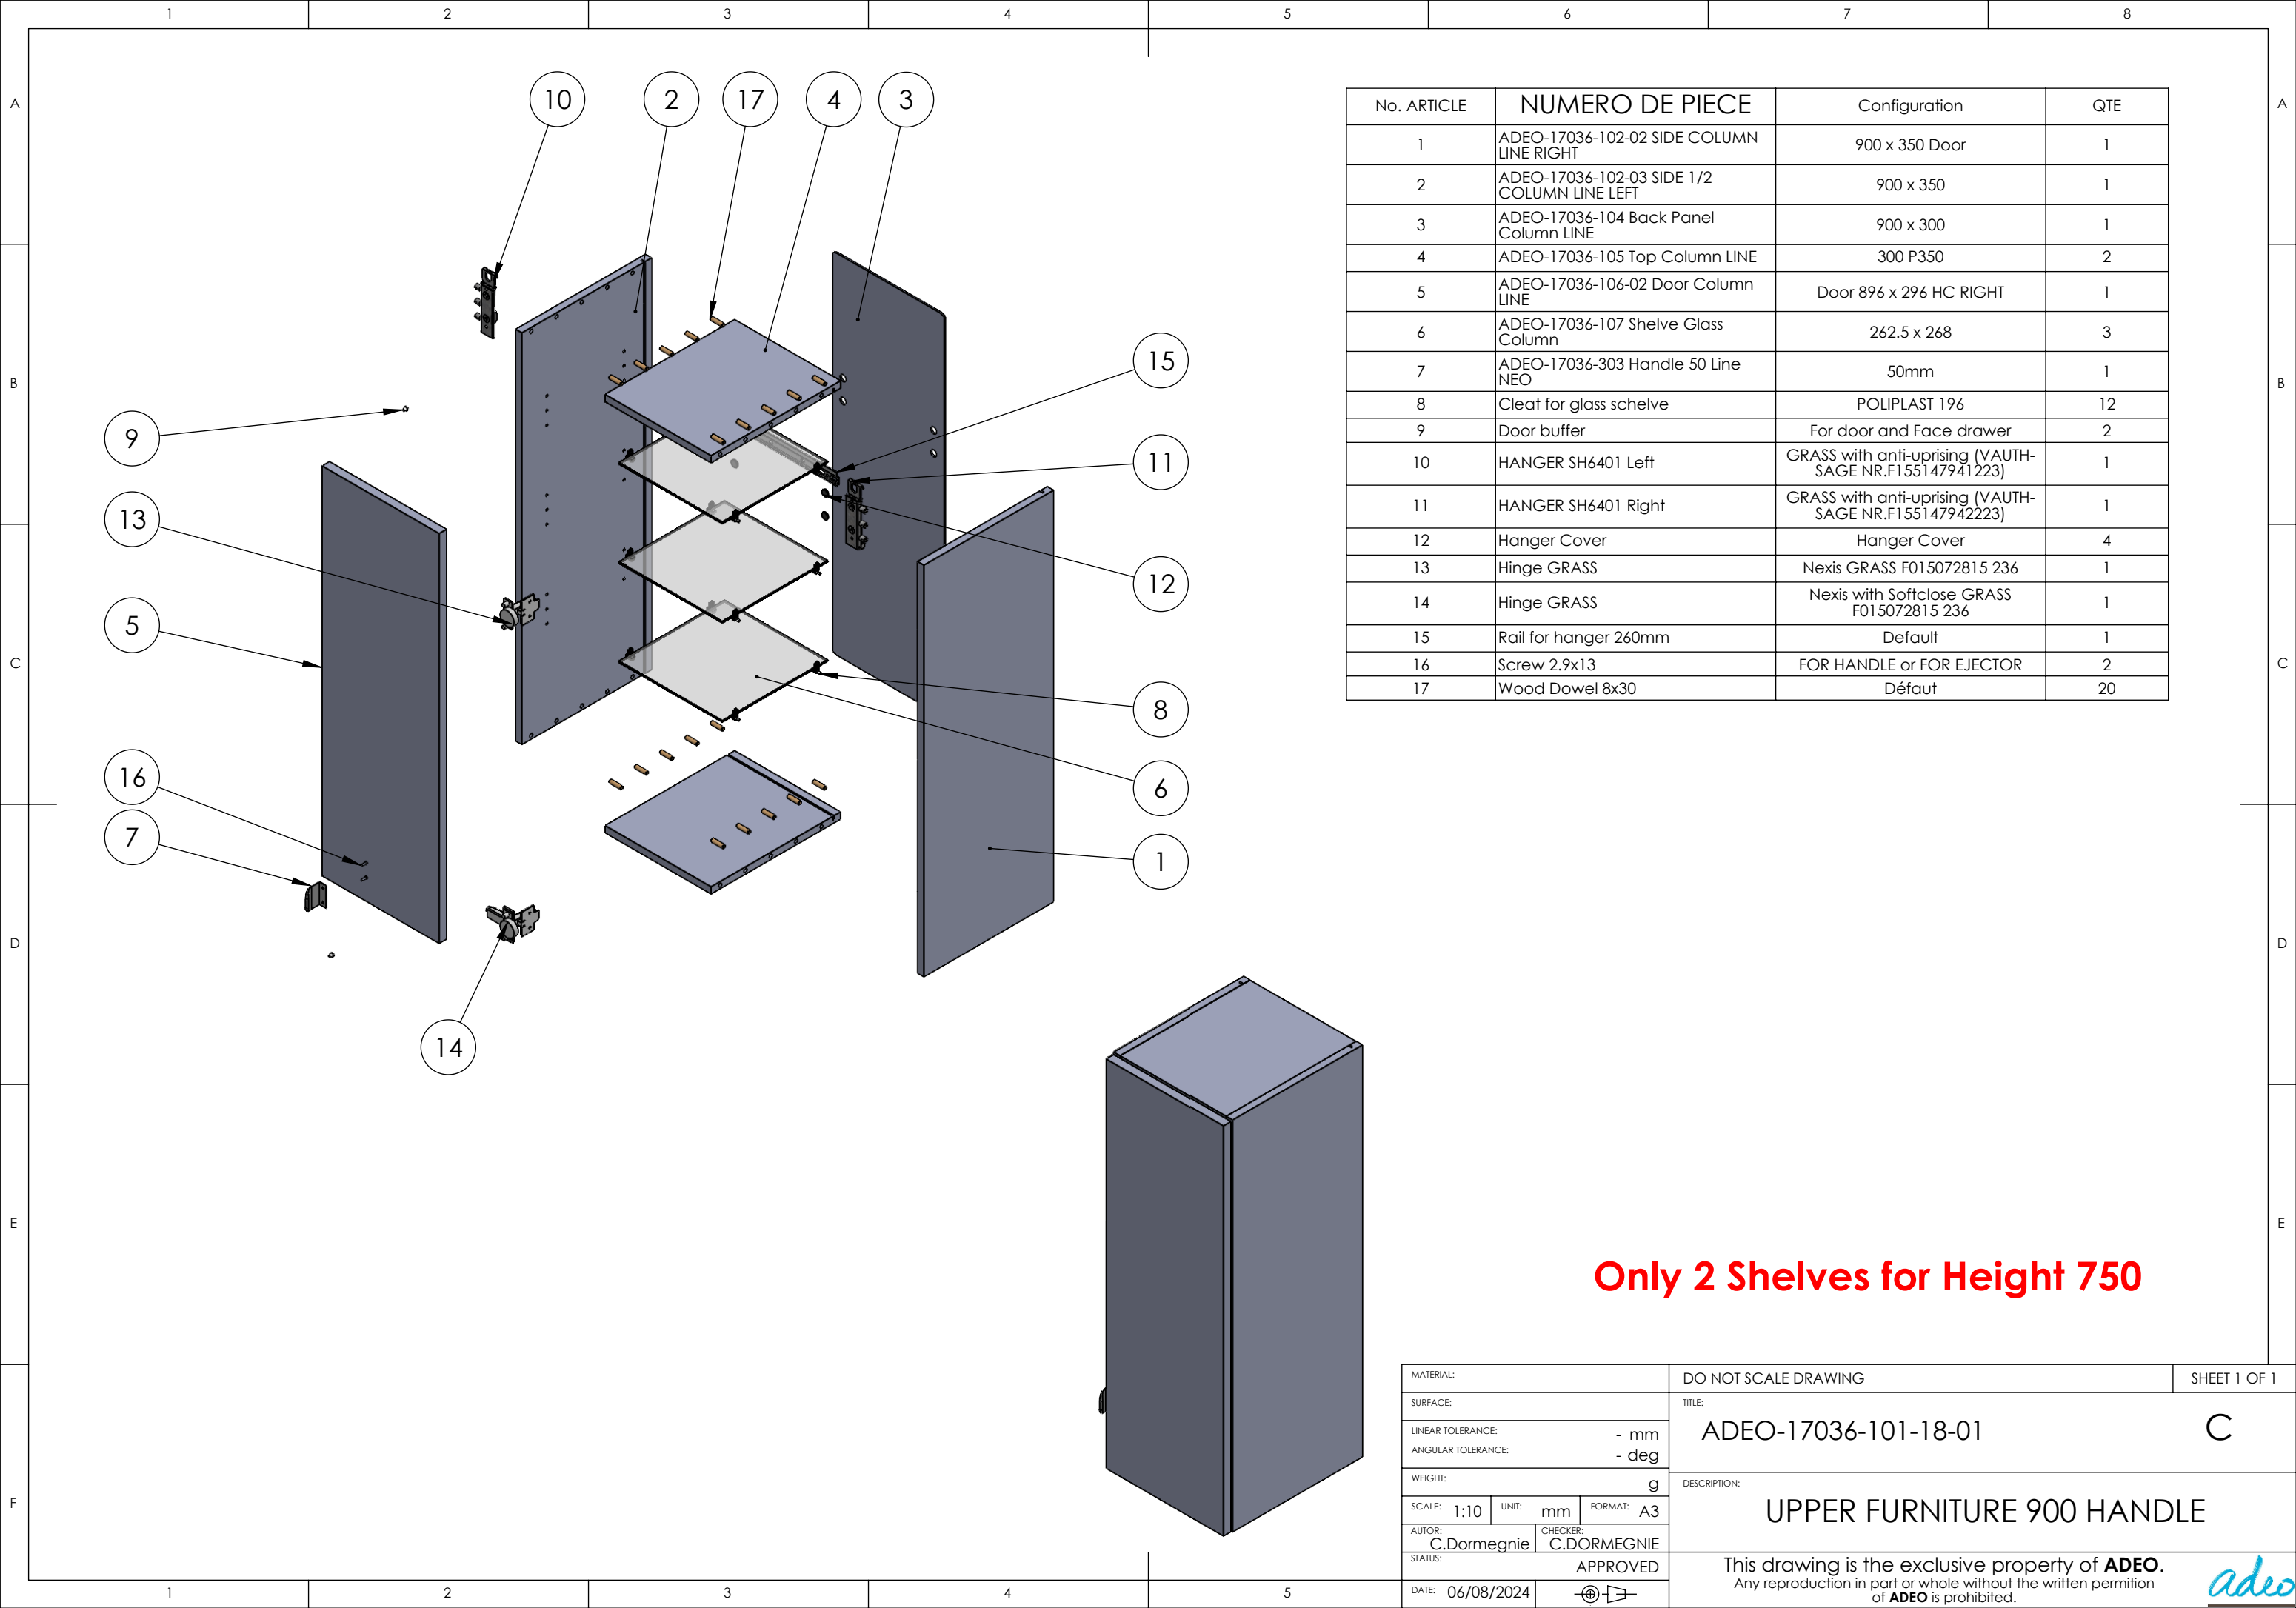


No. ARTICLE	NUMERO DE PIECE	Configuration	QTE
1	ADEO-17036-102-02 SIDE COLUMN LINE RIGHT	900 x 350 Door	1
2	ADEO-17036-102-03 SIDE 1/2 COLUMN LINE LEFT	900 x 350	1
3	ADEO-17036-104 Back Panel Column LINE	900 x 300	1
4	ADEO-17036-105 Top Column LINE	300 P350	2
5	ADEO-17036-106-02 Door Column LINE	Door 896 x 296 HC RIGHT	1
6	ADEO-17036-107 Shelve Glass Column	262.5 x 268	3
7	ADEO-17036-303 Handle 50 Line NEO	50mm	1
8	Cleat for glass schelve	POLIPLAST 196	12
9	Door buffer	For door and Face drawer	2
10	HANGER SH6401 Left	GRASS with anti-uprising (VAUTH-SAGE NR.F155147941223)	1
11	HANGER SH6401 Right	GRASS with anti-uprising (VAUTH-SAGE NR.F155147942223)	1
12	Hanger Cover	Hanger Cover	4
13	Hinge GRASS	Nexis GRASS F015072815 236	1
14	Hinge GRASS	Nexis with Softclose GRASS F015072815 236	1
15	Rail for hanger 260mm	Default	1
16	Screw 2.9x13	FOR HANDLE or FOR EJECTOR	2
17	Wood Dowel 8x30	Défaut	20

Only 2 Shelves for Height 750

MATERIAL:			DO NOT SCALE DRAWING			SHEET 1 OF 1			
SURFACE:			TITLE:						
LINEAR TOLERANCE: - mm			ADEO-17036-101-18-01			C			
ANGULAR TOLERANCE: - deg									
WEIGHT: g			DESCRIPTION:						
SCALE: 1:10		UNIT: mm						FORMAT: A3	
AUTOR: C.Dormegn�		CHECKER: C.DORMEGNIE							
STATUS:		APPROVED							
DATE: 06/08/2024									

This drawing is the exclusive property of **ADEO**.
Any reproduction in part or whole without the written permission
of **ADEO** is prohibited.




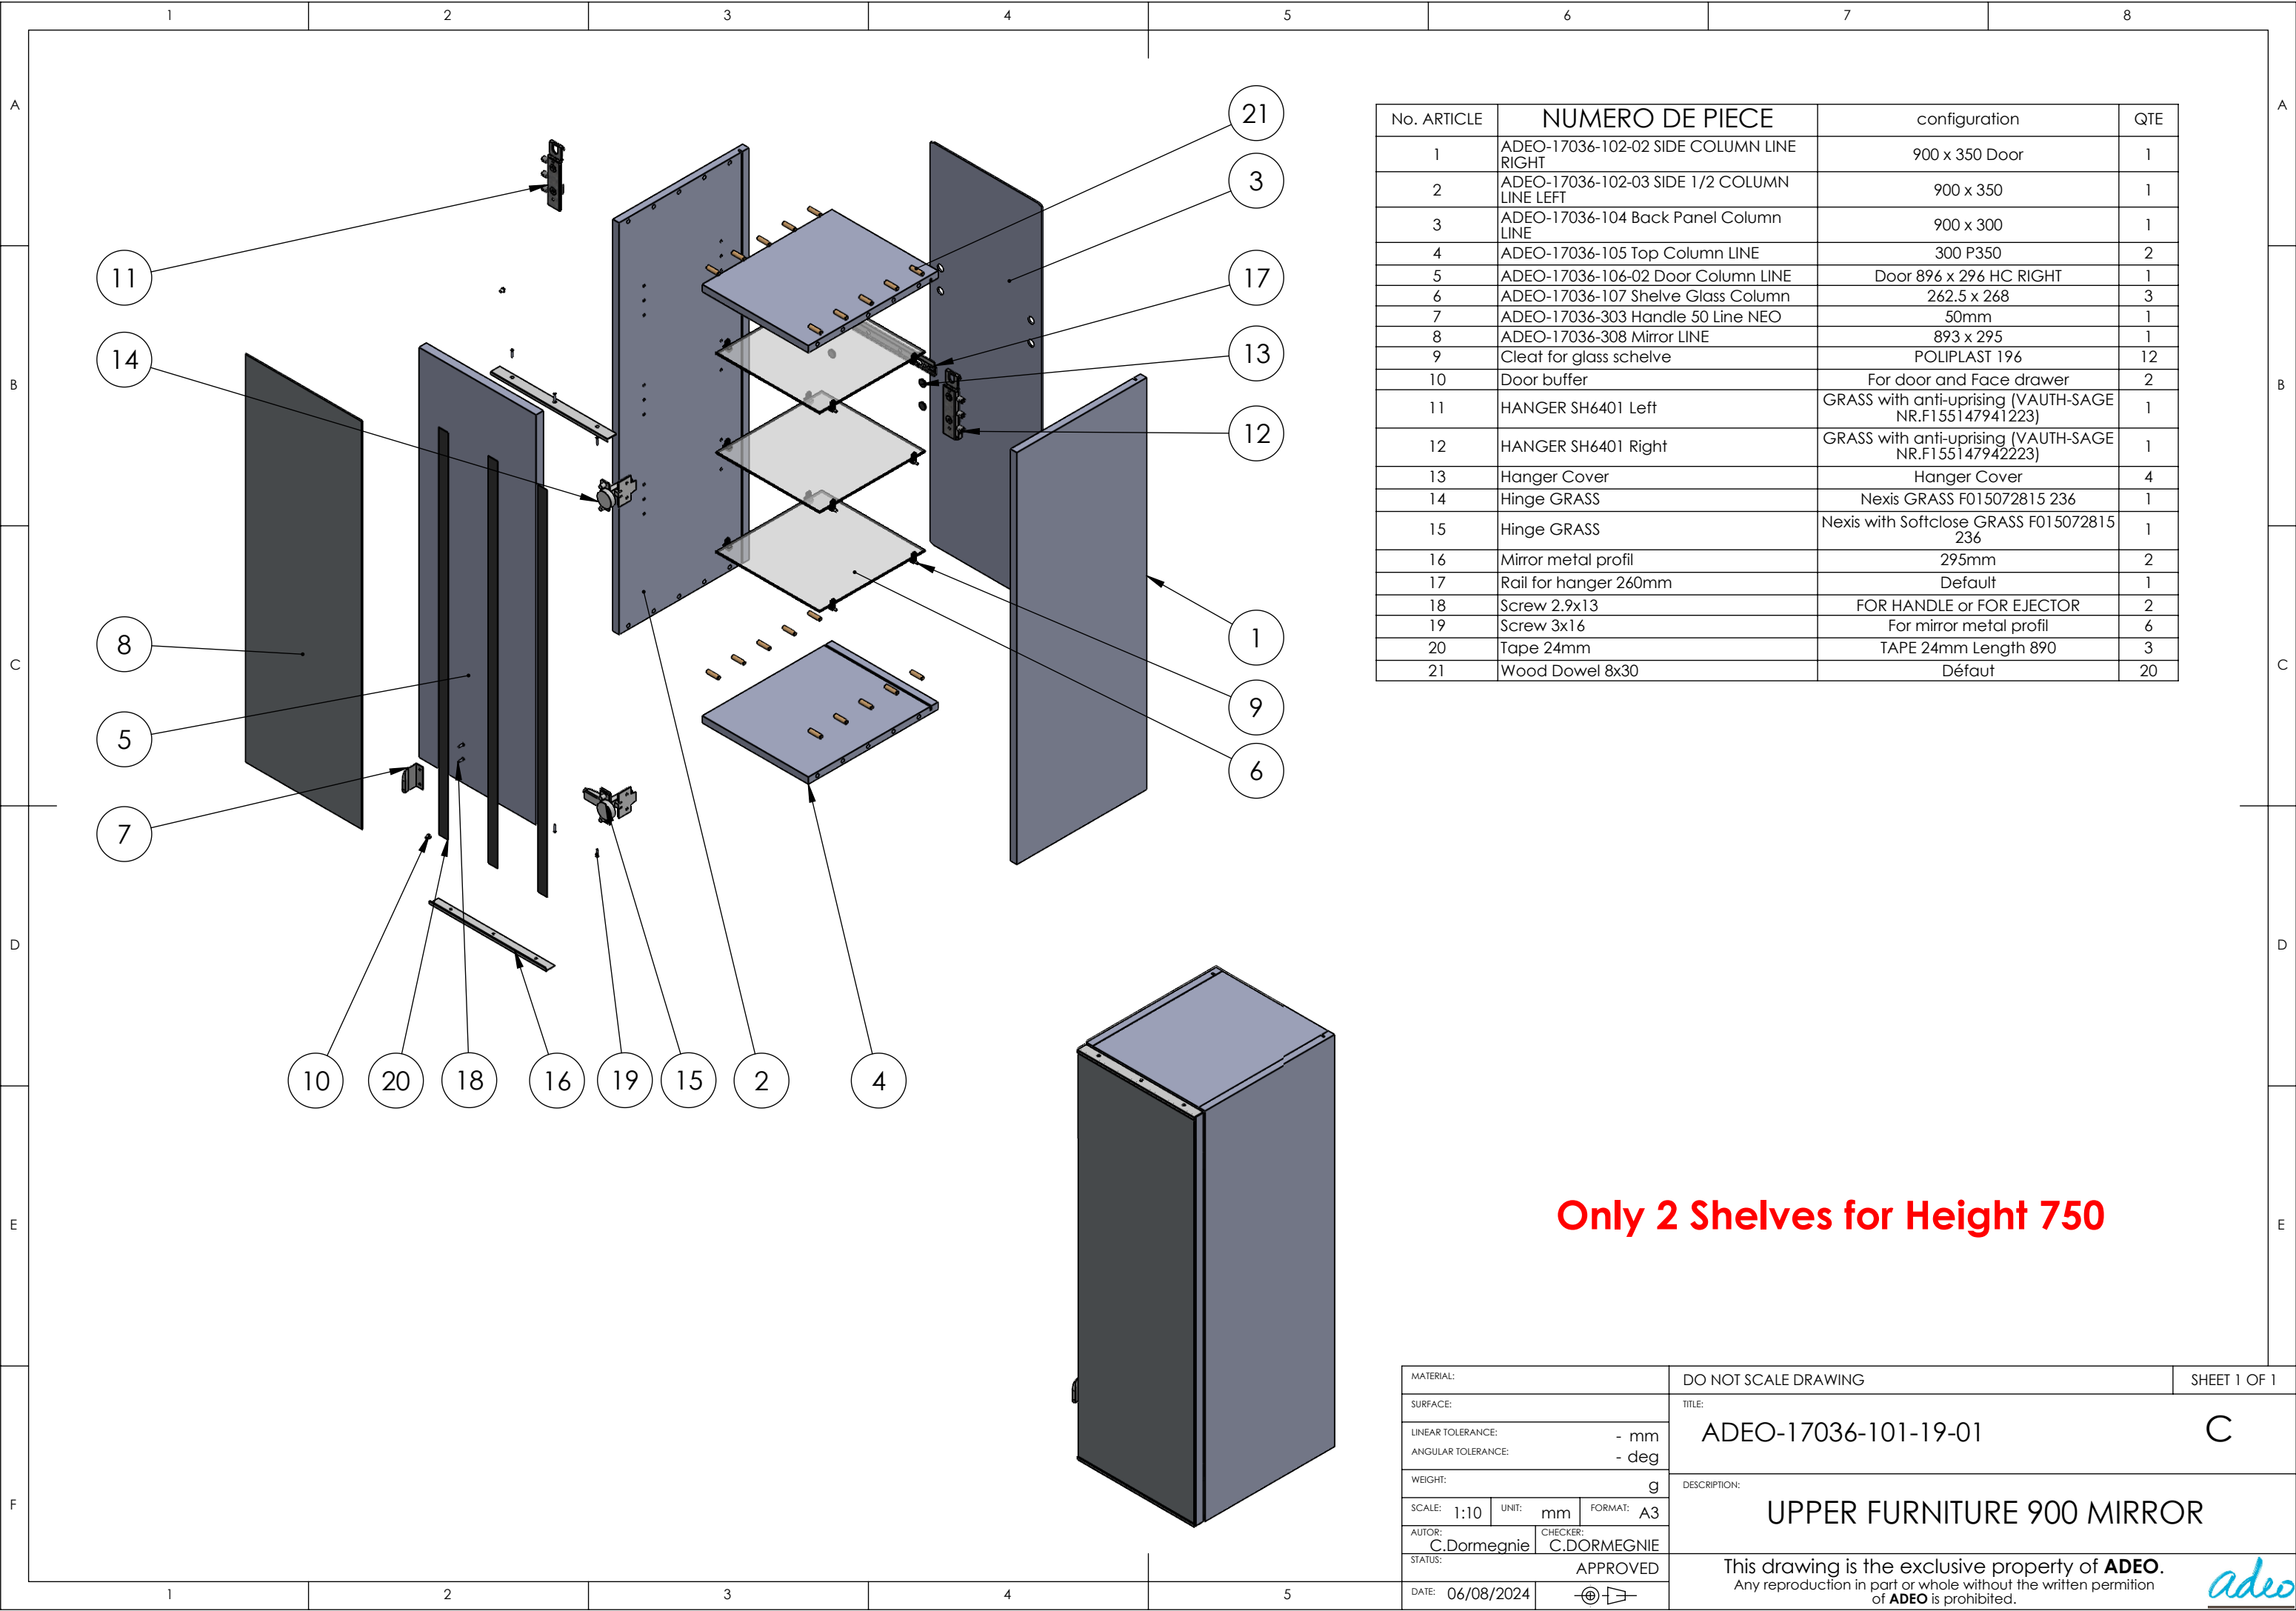

No. ARTICLE	NUMERO DE PIECE	configuration	QTE
1	ADEO-17036-102-02 SIDE COLUMN LINE RIGHT	900 x 350 Door	1
2	ADEO-17036-102-03 SIDE 1/2 COLUMN LINE LEFT	900 x 350	1
3	ADEO-17036-104 Back Panel Column LINE	900 x 300	1
4	ADEO-17036-105 Top Column LINE	300 P350	2
5	ADEO-17036-106-02 Door Column LINE	Door 896 x 296 HC RIGHT	1
6	ADEO-17036-107 Shelve Glass Column	262.5 x 268	3
7	ADEO-17036-303 Handle 50 Line NEO	50mm	1
8	ADEO-17036-308 Mirror LINE	893 x 295	1
9	Cleat for glass schelve	POLIPLAST 196	12
10	Door buffer	For door and Face drawer	2
11	HANGER SH6401 Left	GRASS with anti-uprising (VAUTH-SAGE NR.F155147941223)	1
12	HANGER SH6401 Right	GRASS with anti-uprising (VAUTH-SAGE NR.F155147942223)	1
13	Hanger Cover	Hanger Cover	4
14	Hinge GRASS	Nexis GRASS F015072815 236	1
15	Hinge GRASS	Nexis with Softclose GRASS F015072815 236	1
16	Mirror metal profil	295mm	2
17	Rail for hanger 260mm	Default	1
18	Screw 2.9x13	FOR HANDLE or FOR EJECTOR	2
19	Screw 3x16	For mirror metal profil	6
20	Tape 24mm	TAPE 24mm Length 890	3
21	Wood Dowel 8x30	Défaut	20

Only 2 Shelves for Height 750

MATERIAL:	DO NOT SCALE DRAWING	SHEET 1 OF 1
SURFACE:	TITLE:	C
LINEAR TOLERANCE: - mm	ADEO-17036-101-19-01	
ANGULAR TOLERANCE: - deg		
WEIGHT: g	DESCRIPTION:	UPPER FURNITURE 900 MIRROR
SCALE: 1:10 UNIT: mm FORMAT: A3		
AUTOR: C.Dormegnie	CHECKER: C.DORMEGNIE	
STATUS: APPROVED		
DATE: 06/08/2024		
	This drawing is the exclusive property of ADEO. Any reproduction in part or whole without the written permission of ADEO is prohibited.	

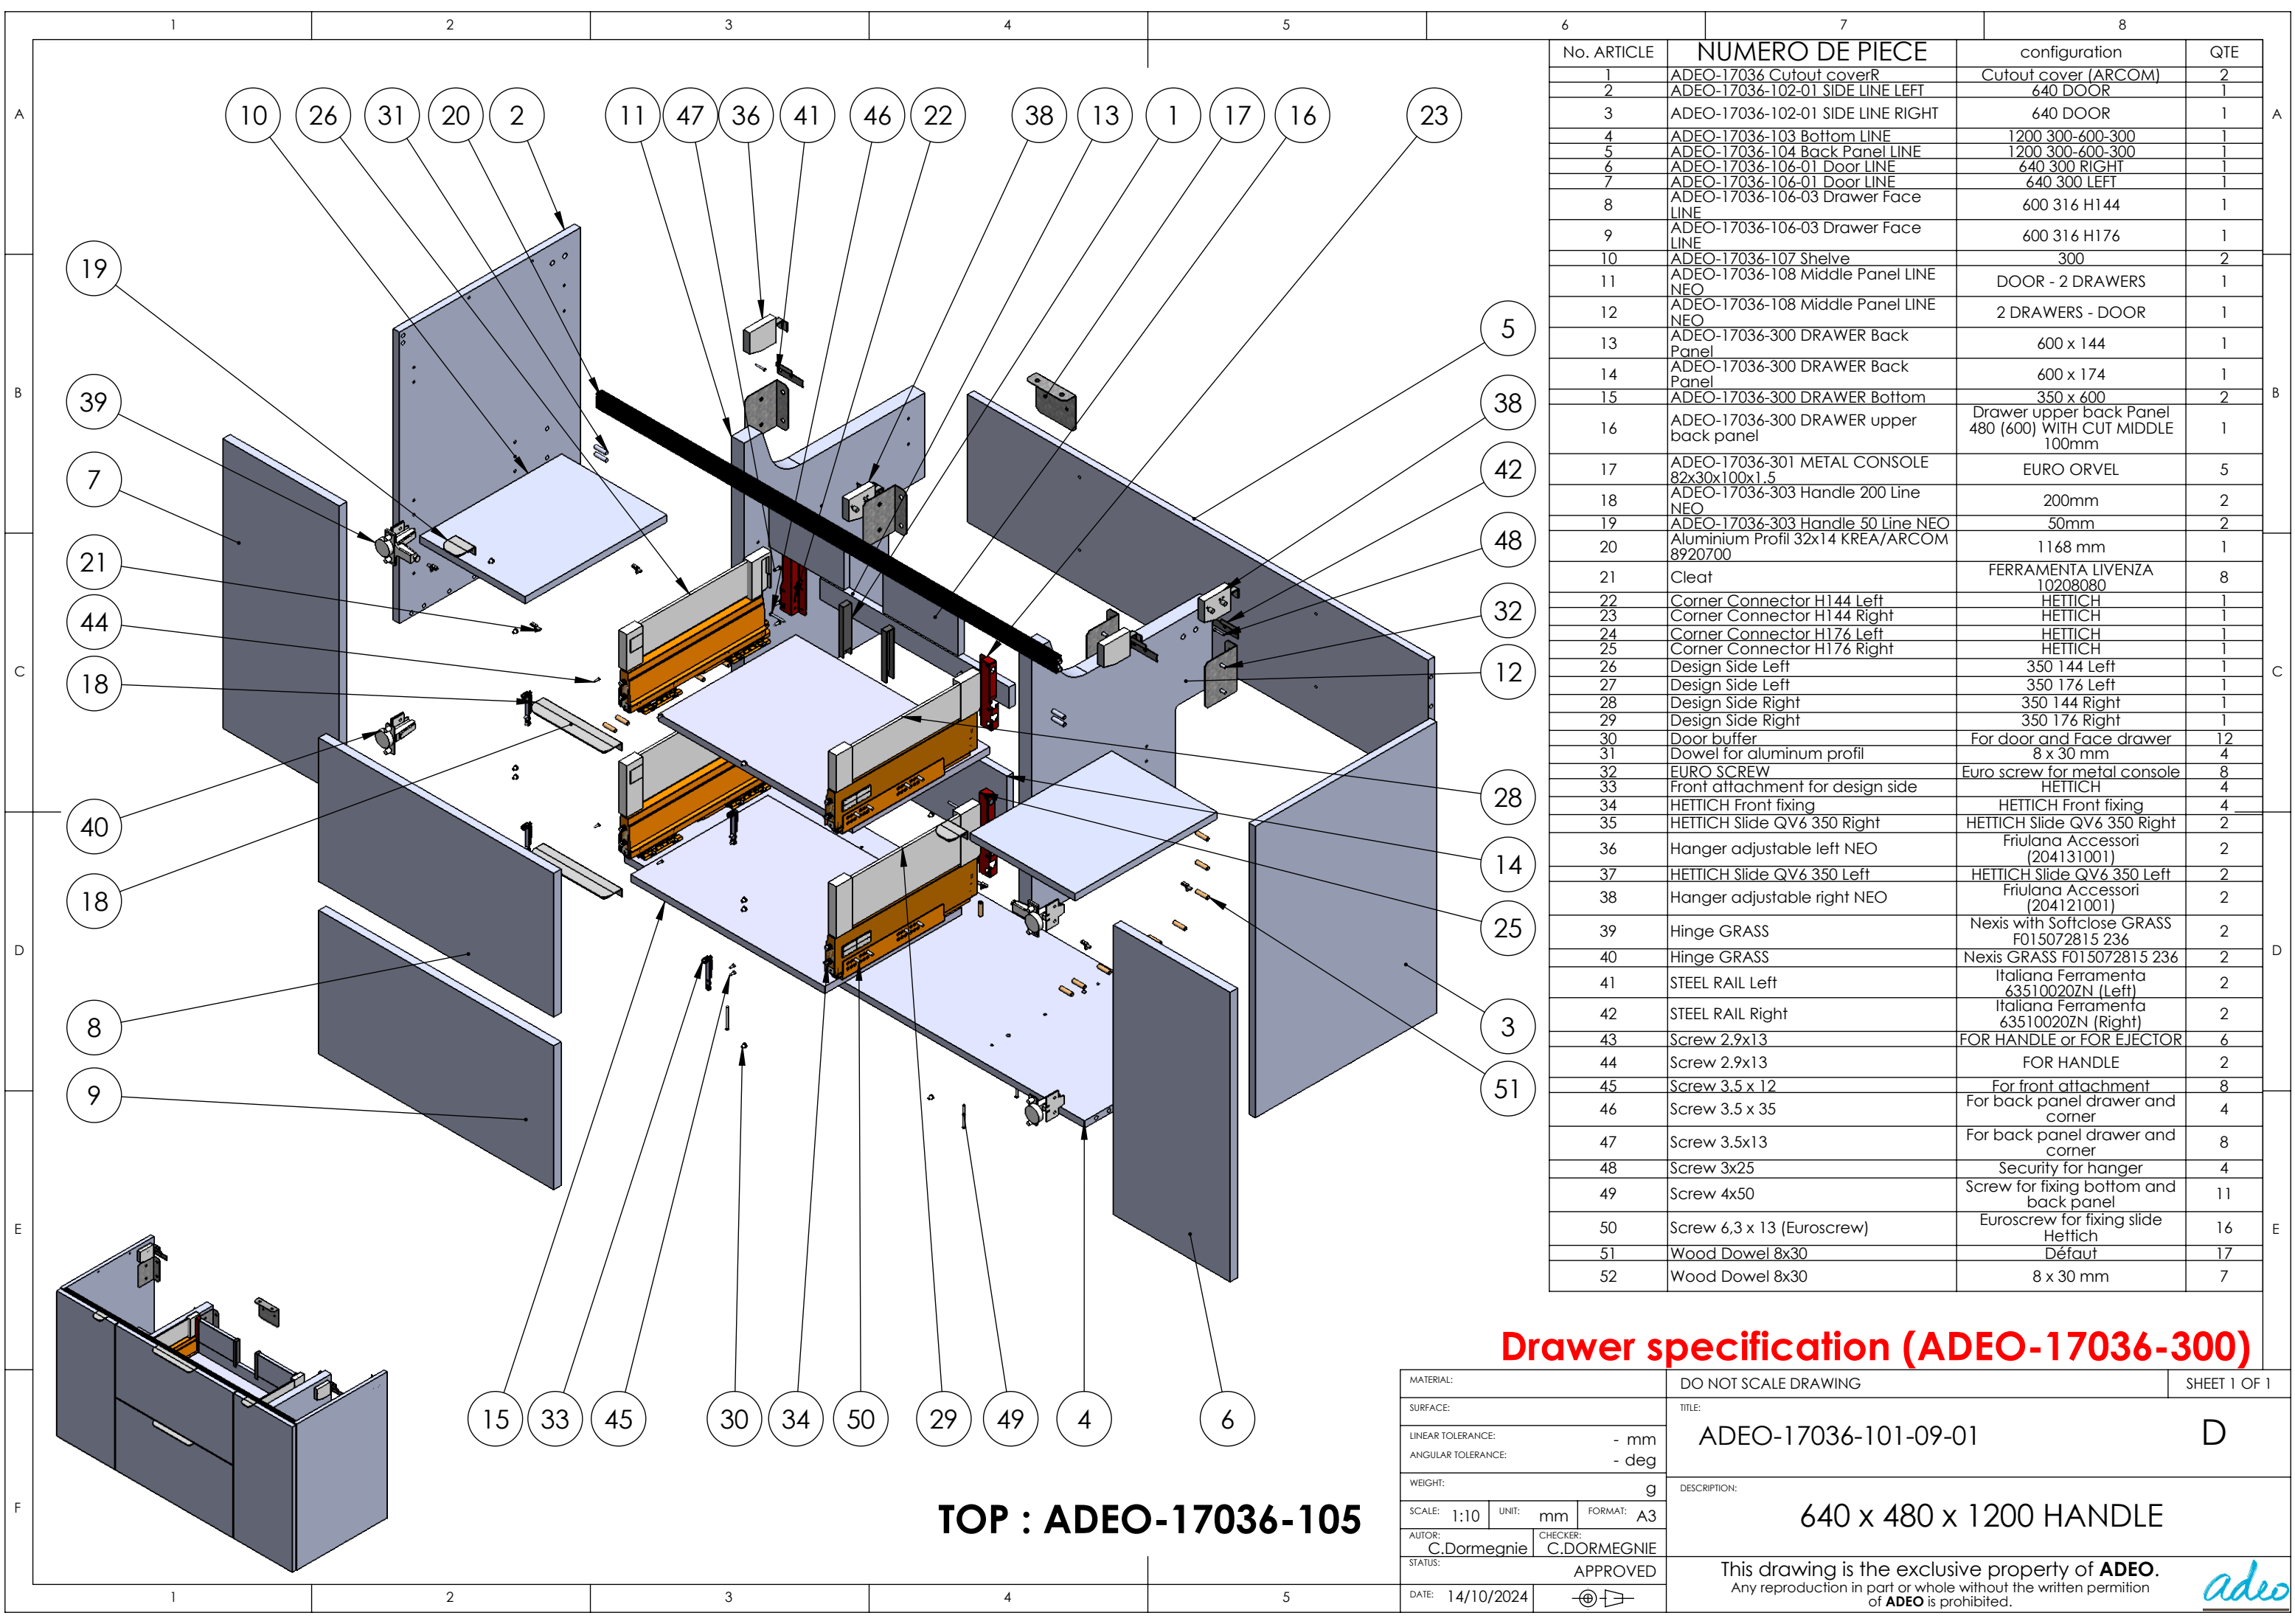


No. ARTICLE	NUMERO DE PIECE	configuration	QTE
1	ADEO-17036-Cutout coverR	Cutout cover (ARCOM)	2
2	ADEO-17036-102-01 SIDE LINE LEFT	640 DOOR	1
3	ADEO-17036-102-01 SIDE LINE RIGHT	640 DOOR	1
4	ADEO-17036-103 Bottom LINE	1200 300-600-300	1
5	ADEO-17036-104 Back Panel LINE	1200 300-600-300	1
6	ADEO-17036-106-01 Door LINE	640 300 RIGHT	1
7	ADEO-17036-106-01 Door LINE	640 300 LEFT	1
8	ADEO-17036-106-03 Drawer Face LINE	600 316 H144	1
9	ADEO-17036-106-03 Drawer Face LINE	600 316 H176	1
10	ADEO-17036-107 Shelf	300	2
11	ADEO-17036-108 Middle Panel LINE NEO	DOOR - 2 DRAWERS	1
12	ADEO-17036-108 Middle Panel LINE NEO	2 DRAWERS - DOOR	1
13	ADEO-17036-300 DRAWER Back Panel	600 x 144	1
14	ADEO-17036-300 DRAWER Back Panel	600 x 174	1
15	ADEO-17036-300 DRAWER Bottom	350 x 600	2
16	ADEO-17036-300 DRAWER upper back panel	Drawer upper back Panel 480 (600) WITH CUT MIDDLE 100mm	1
17	ADEO-17036-301 METAL CONSOLE 82x30x100x1.5	EURO ORVEL	5
18	ADEO-17036-303 Handle 200 Line NEO	200mm	2
19	ADEO-17036-303 Handle 50 Line NEO	50mm	2
20	Aluminium Profil 32x14 KREA/ARCOM 8920700	1168 mm	1
21	Cleat	FERRAMENTA LIVENZA 10208080	8
22	Corner Connector H144 Left	HETTICH	1
23	Corner Connector H144 Right	HETTICH	1
24	Corner Connector H176 Left	HETTICH	1
25	Corner Connector H176 Right	HETTICH	1
26	Design Side Left	350 144 Left	1
27	Design Side Left	350 176 Left	1
28	Design Side Right	350 144 Right	1
29	Design Side Right	350 176 Right	1
30	Door buffer	For door and Face drawer	12
31	Dowel for aluminum profil	8 x 30 mm	4
32	EURO SCREW	Euro screw for metal console	8
33	Front attachment for design side	HETTICH	4
34	HETTICH Front fixing	HETTICH Front fixing	4
35	HETTICH Slide QV6 350 Right	HETTICH Slide QV6 350 Right	2
36	Hanger adjustable left NEO	Friulana Accessori (204131001)	2
37	HETTICH Slide QV6 350 Left	HETTICH Slide QV6 350 Left	2
38	Hanger adjustable right NEO	Friulana Accessori (204121001)	2
39	Hinge GRASS	Nexis with Softclose GRASS F015072815 236	2
40	Hinge GRASS	Nexis GRASS F015072815 236	2
41	STEEL RAIL Left	Italiana Ferramenta 63510020ZN (Left)	2
42	STEEL RAIL Right	Italiana Ferramenta 63510020ZN (Right)	2
43	Screw 2.9x13	FOR HANDLE or FOR EJECTOR	6
44	Screw 2.9x13	FOR HANDLE	2
45	Screw 3.5 x 12	For front attachment	8
46	Screw 3.5 x 35	For back panel drawer and corner	4
47	Screw 3.5x13	For back panel drawer and corner	8
48	Screw 3x25	Security for hanger	4
49	Screw 4x50	Screw for fixing bottom and back panel	11
50	Screw 6,3 x 13 (Euroscrew)	Euroscrew for fixing slide Hettich	16
51	Wood Dowel 8x30	Défaut	17
52	Wood Dowel 8x30	8 x 30 mm	7

Drawer specification (ADEO-17036-300)

MATERIAL:	DO NOT SCALE DRAWING	SHEET 1 OF 1
SURFACE:	TITLE:	D
LINEAR TOLERANCE: - mm ANGULAR TOLERANCE: - deg	ADEO-17036-101-09-01	
WEIGHT: g	DESCRIPTION:	640 x 480 x 1200 HANDLE
SCALE: 1:10 UNIT: mm FORMAT: A3	This drawing is the exclusive property of ADEO. Any reproduction in part or whole without the written permission of ADEO is prohibited.	
AUTOR: C.DORMEGNIE CHECKER: C.DORMEGNIE		
STATUS: APPROVED		
DATE: 14/10/2024		

TOP : ADEO-17036-105



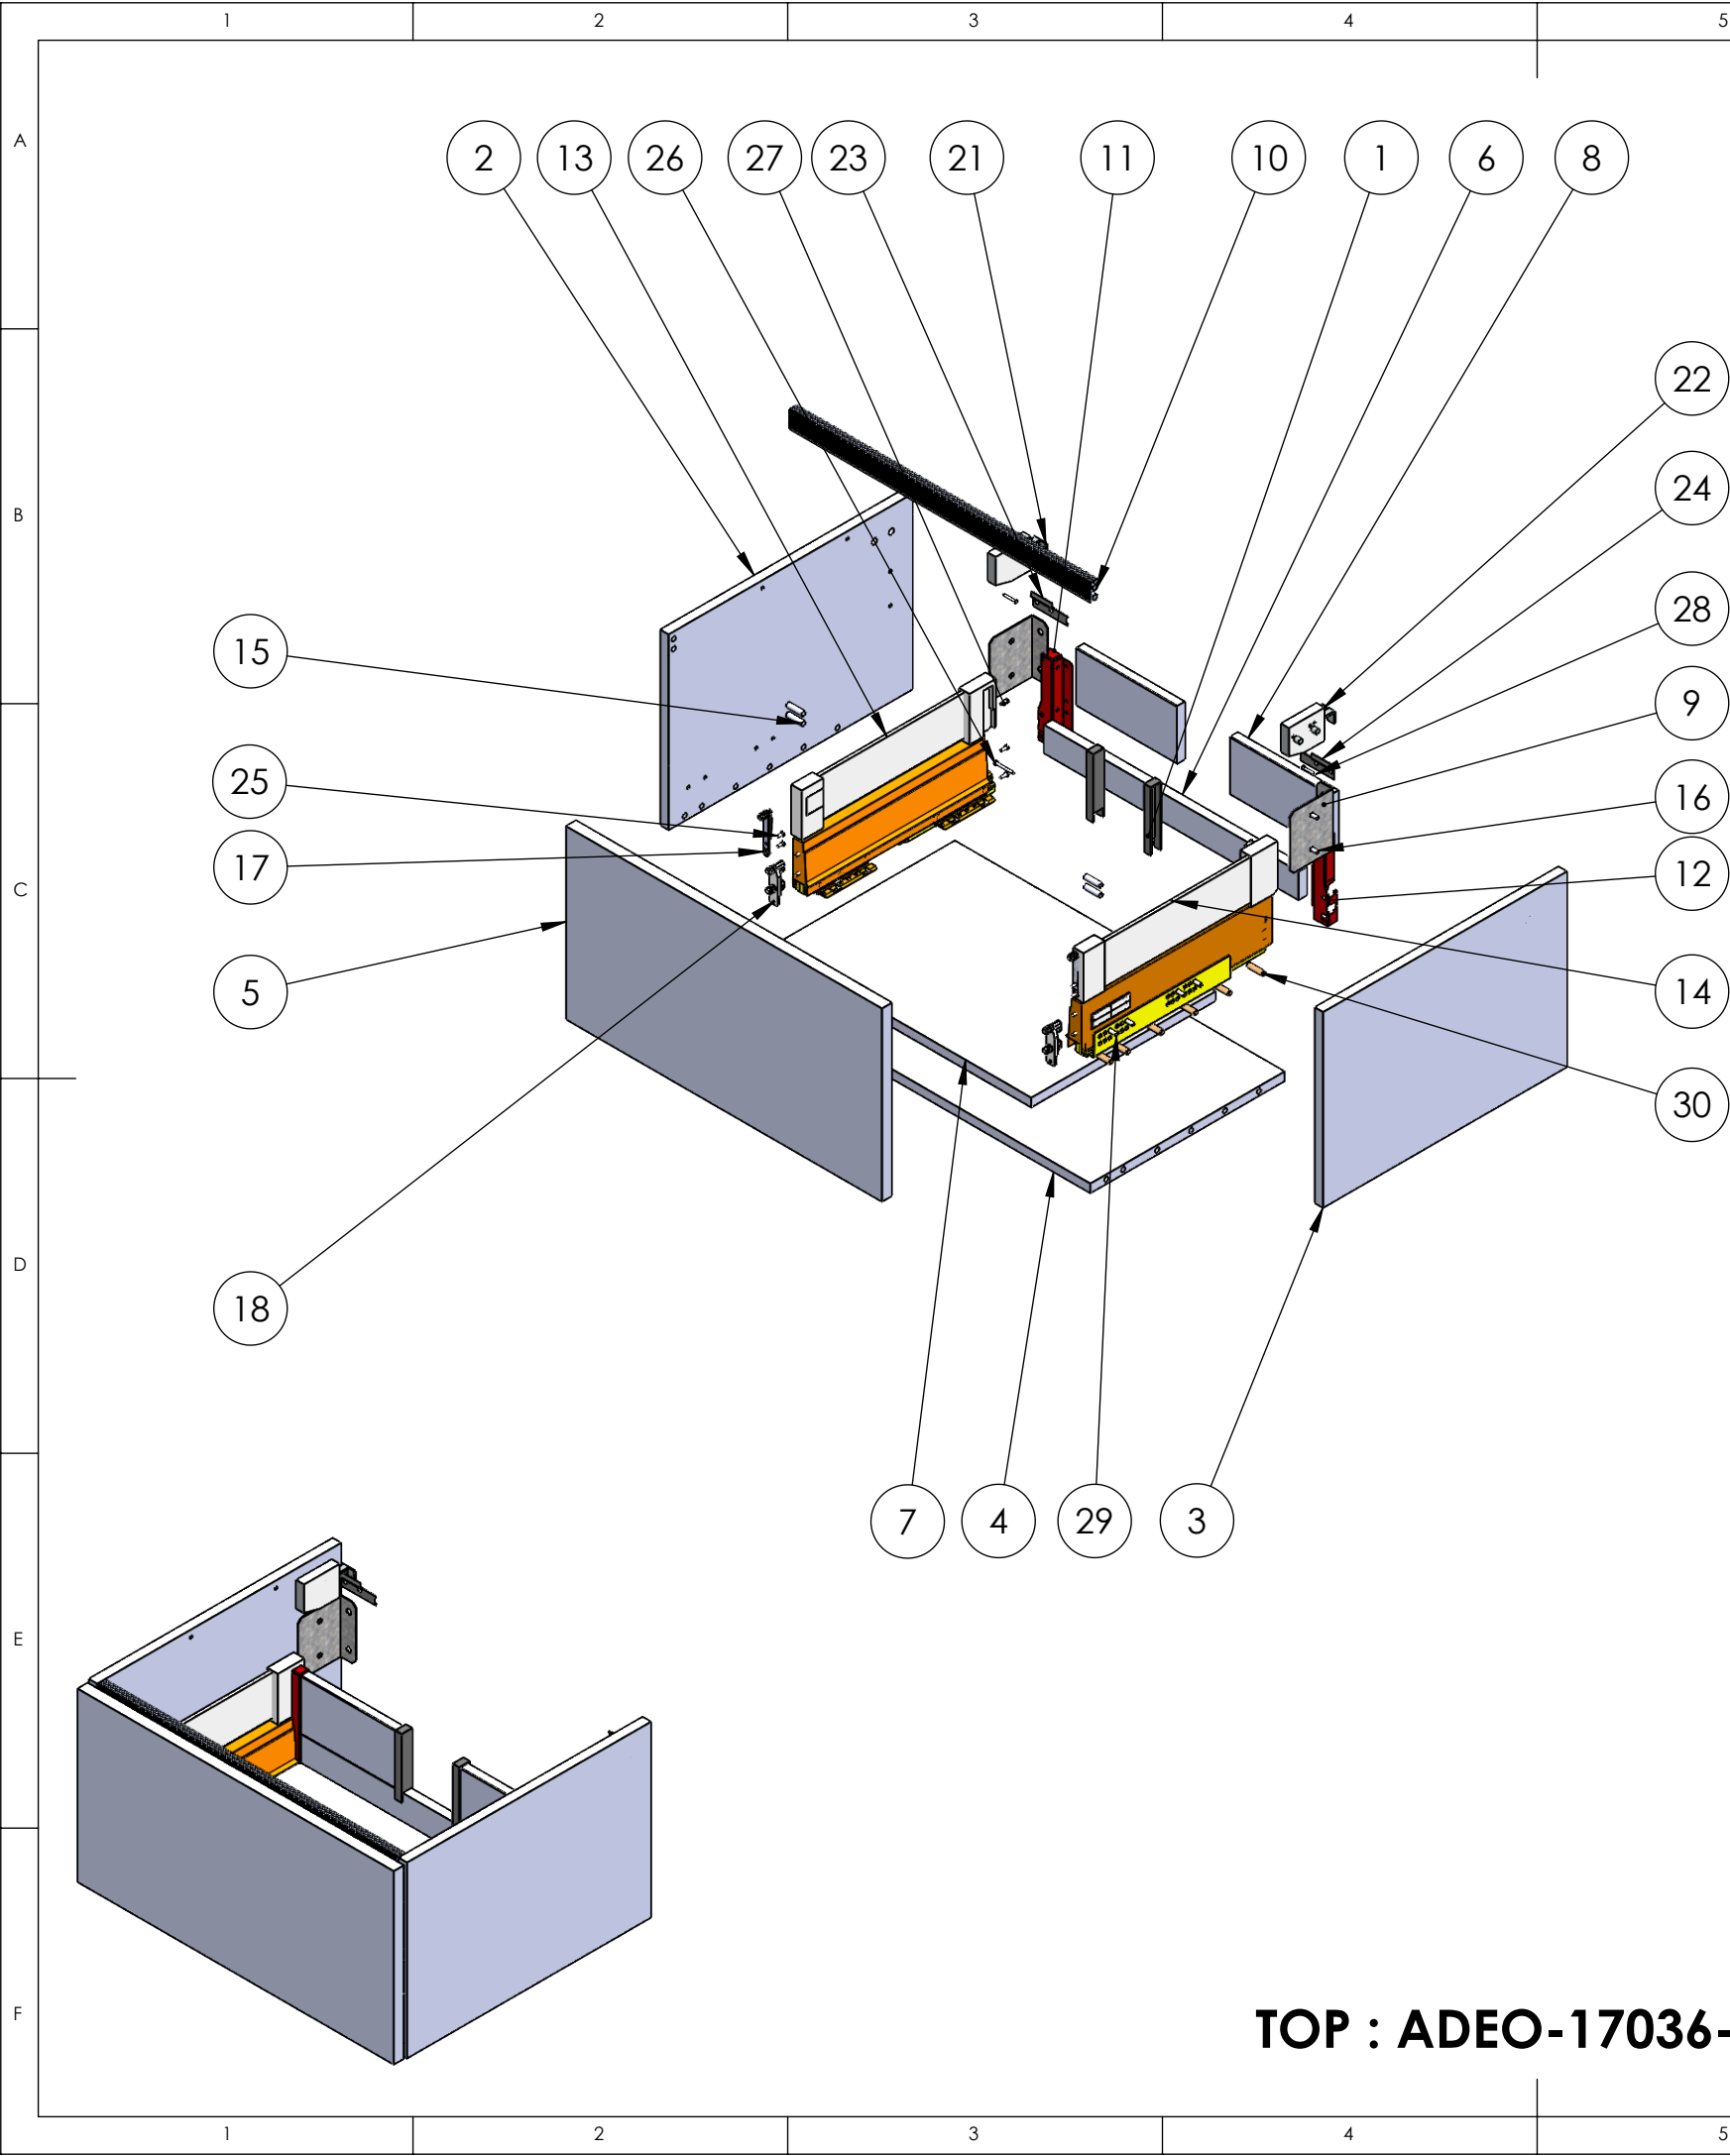


TOP : ADEO-17036-105

6		7	8	
No. ARTICLE	NUMERO DE PIECE	configuration	QTE	
1	ADEO-17036 Cutout coverR	Cutout cover (ARCOM)	2	
2	ADEO-17036-102-01 SIDE LINE LEFT	320 DRAWER	1	
3	ADEO-17036-102-01 SIDE LINE RIGHT	320 DRAWER	1	
4	ADEO-17036-103 Bottom LINE	600	1	
5	ADEO-17036-106-03 Drawer Face LINE	PSL 600 316 H144	1	
6	ADEO-17036-300 DRAWER Back Panel	600 x 144	1	
7	ADEO-17036-300 DRAWER Bottom	350 x 600	1	
8	ADEO-17036-300 DRAWER upper back panel	Drawer upper back Panel 480 (600) WITH CUT MIDDLE 100mm	1	
9	ADEO-17036-301 METAL CONSOLE 82x30x100x1.5	EURO ORVEL	2	
10	Aluminium Profil 32x14 KREA/ARCOM 8920700	568 mm	1	
11	Corner Connector H144 Left	HETTICH	1	
12	Corner Connector H144 Right	HETTICH	1	
13	Design Side Left	350 144 Left	1	
14	Design Side Right	350 144 Right	1	
15	Dowel for aluminum profil	8 x 30 mm	4	
16	EURO SCREW	Euro screw for metal console	4	
17	Front attachment for design side	HETTICH	2	
18	HETTICH Front fixing	HETTICH Front fixing	2	
19	HETTICH Slide QV6 PSL 350 Left	HETTICH Slide QV6 PSL 350 Left	1	
20	HETTICH Slide QV6 PSL 350 Right	HETTICH Slide QV6 PSL 350 Right	1	
21	Hanger adjustable left NEO	Friulana Accessori (204131001)	1	
22	Hanger adjustable right NEO	Friulana Accessori (204121001)	1	
23	STEEL RAIL Left	Italiana Ferramenta 63510020ZN (Left)	1	
24	STEEL RAIL Right	Italiana Ferramenta 63510020ZN (Right)	1	
25	Screw 3.5 x 12	For front attachment	4	
26	Screw 3.5 x 35	For back panel drawer and corner	2	
27	Screw 3.5x13	For back panel drawer and corner	6	
28	Screw 3x25	Security for hanger	2	
29	Screw 6,3 x 13 (Eurocrew)	Eurocrew for fixing slide Hettich	8	
30	Wood Dowel 8x30	Défaut	12	

Drawer specification (ADEO-17036-300)


MATERIAL:				DO NOT SCALE DRAWING				SHEET 1 OF 1			
SURFACE:				TITLE: ADEO-17036-101-11-02 B							
LINEAR TOLERANCE: - mm				DESCRIPTION: 320 x 480 x 600 PSL							
ANGULAR TOLERANCE: - deg											
WEIGHT: g				This drawing is the exclusive property of ADEO . Any reproduction in part or whole without the written permission of ADEO is prohibited.							
SCALE: 1:10		UNIT: mm								FORMAT: A3	
AUTOR: C.Dormegnien		CHECKER: C.DORMEGNIE									
STATUS: APPROVED											
DATE: 05/02/2024											



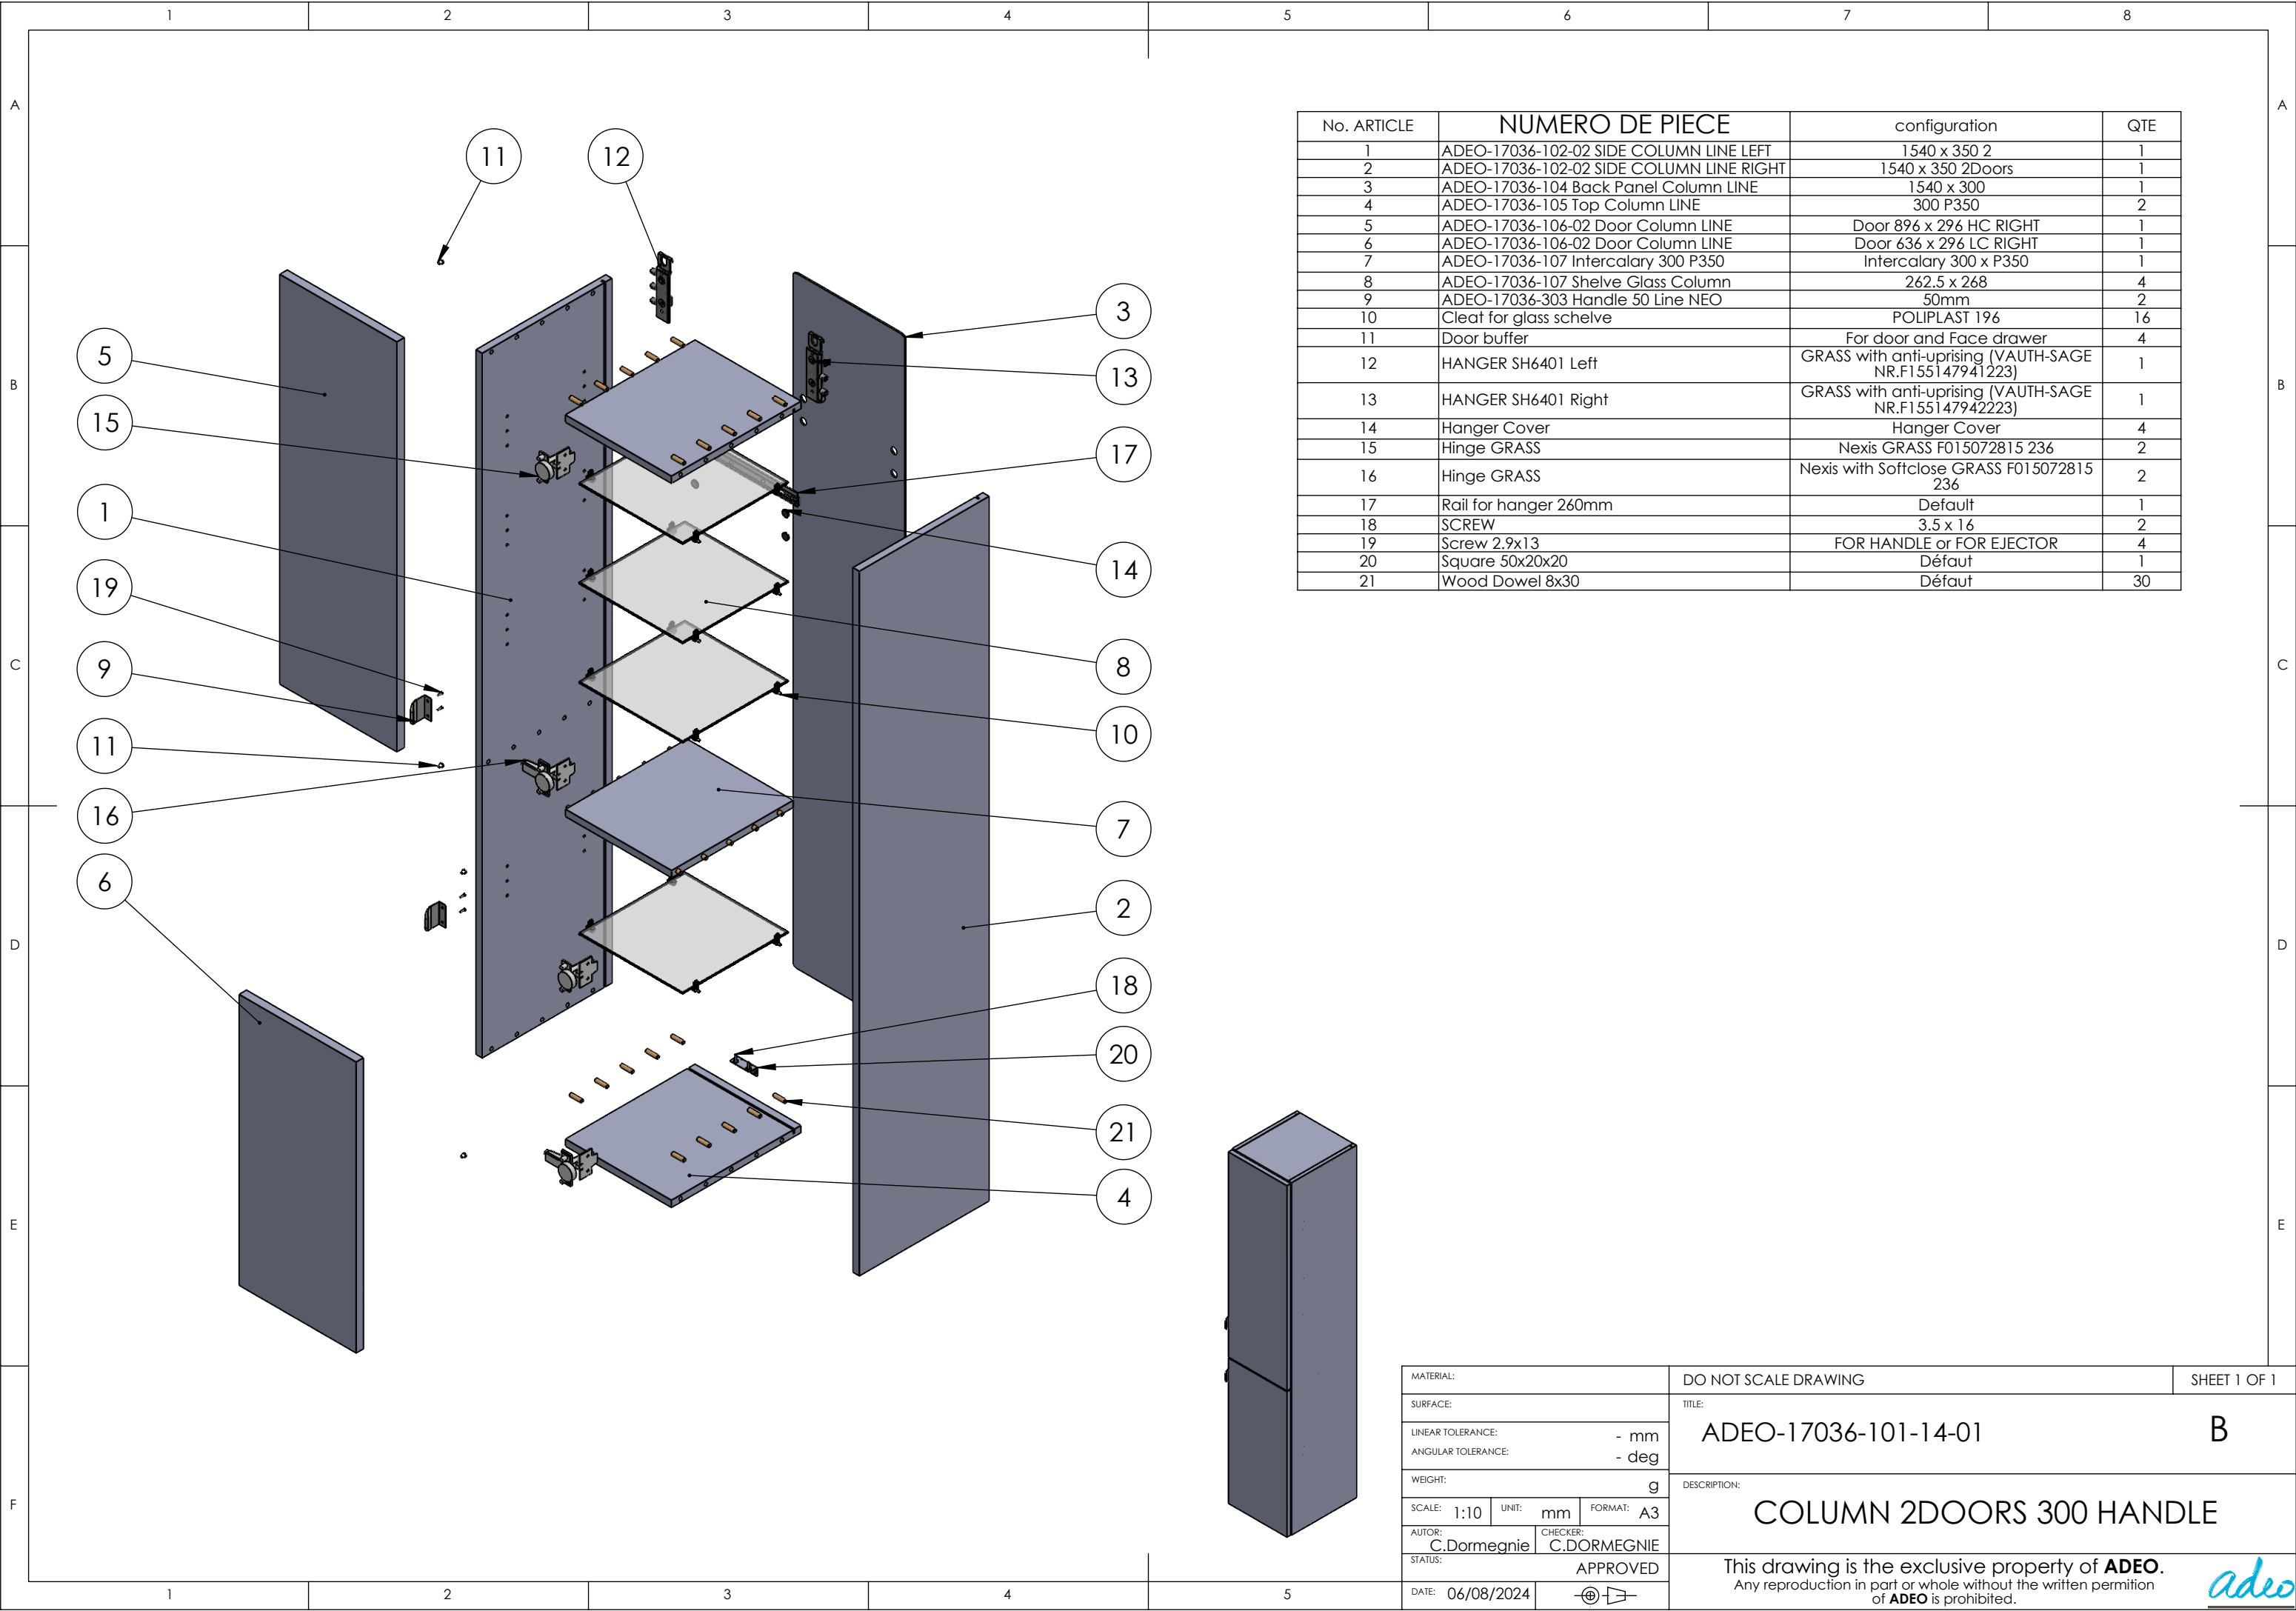


No. ARTICLE	NUMERO DE PIECE	configuration	QTE
1	ADEO-17036-102-02 SIDE COLUMN LINE LEFT	1540 x 350 2	1
2	ADEO-17036-102-02 SIDE COLUMN LINE RIGHT	1540 x 350 2Doors	1
3	ADEO-17036-104 Back Panel Column LINE	1540 x 300	1
4	ADEO-17036-105 Top Column LINE	300 P350	2
5	ADEO-17036-106-02 Door Column LINE	Door 896 x 296 HC RIGHT	1
6	ADEO-17036-106-02 Door Column LINE	Door 636 x 296 LC RIGHT	1
7	ADEO-17036-107 Intercalary 300 P350	Intercalary 300 x P350	1
8	ADEO-17036-107 Shelve Glass Column	262.5 x 268	4
9	ADEO-17036-303 Handle 50 Line NEO	50mm	2
10	Cleat for glass schelve	POLIPLAST 196	16
11	Door buffer	For door and Face drawer	4
12	HANGER SH6401 Left	GRASS with anti-uprising (VAUTH-SAGE NR.F155147941223)	1
13	HANGER SH6401 Right	GRASS with anti-uprising (VAUTH-SAGE NR.F155147942223)	1
14	Hanger Cover	Hanger Cover	4
15	Hinge GRASS	Nexis GRASS F015072815 236	2
16	Hinge GRASS	Nexis with Softclose GRASS F015072815 236	2
17	Rail for hanger 260mm	Default	1
18	SCREW	3.5 x 16	2
19	Screw 2.9x13	FOR HANDLE or FOR EJECTOR	4
20	Square 50x20x20	Défaut	1
21	Wood Dowel 8x30	Défaut	30

MATERIAL:				DO NOT SCALE DRAWING				SHEET 1 OF 1			
SURFACE:				TITLE:							
LINEAR TOLERANCE: - mm				ADEO-17036-101-14-01						B	
ANGULAR TOLERANCE: - deg											
WEIGHT: g				DESCRIPTION:							
SCALE: 1:10		UNIT: mm								FORMAT: A3	
AUTOR: C.Dormegnien		CHECKER: C.DORMEGNIE									
STATUS:		APPROVED									
DATE: 06/08/2024				This drawing is the exclusive property of ADEO . Any reproduction in part or whole without the written permission of ADEO is prohibited.							

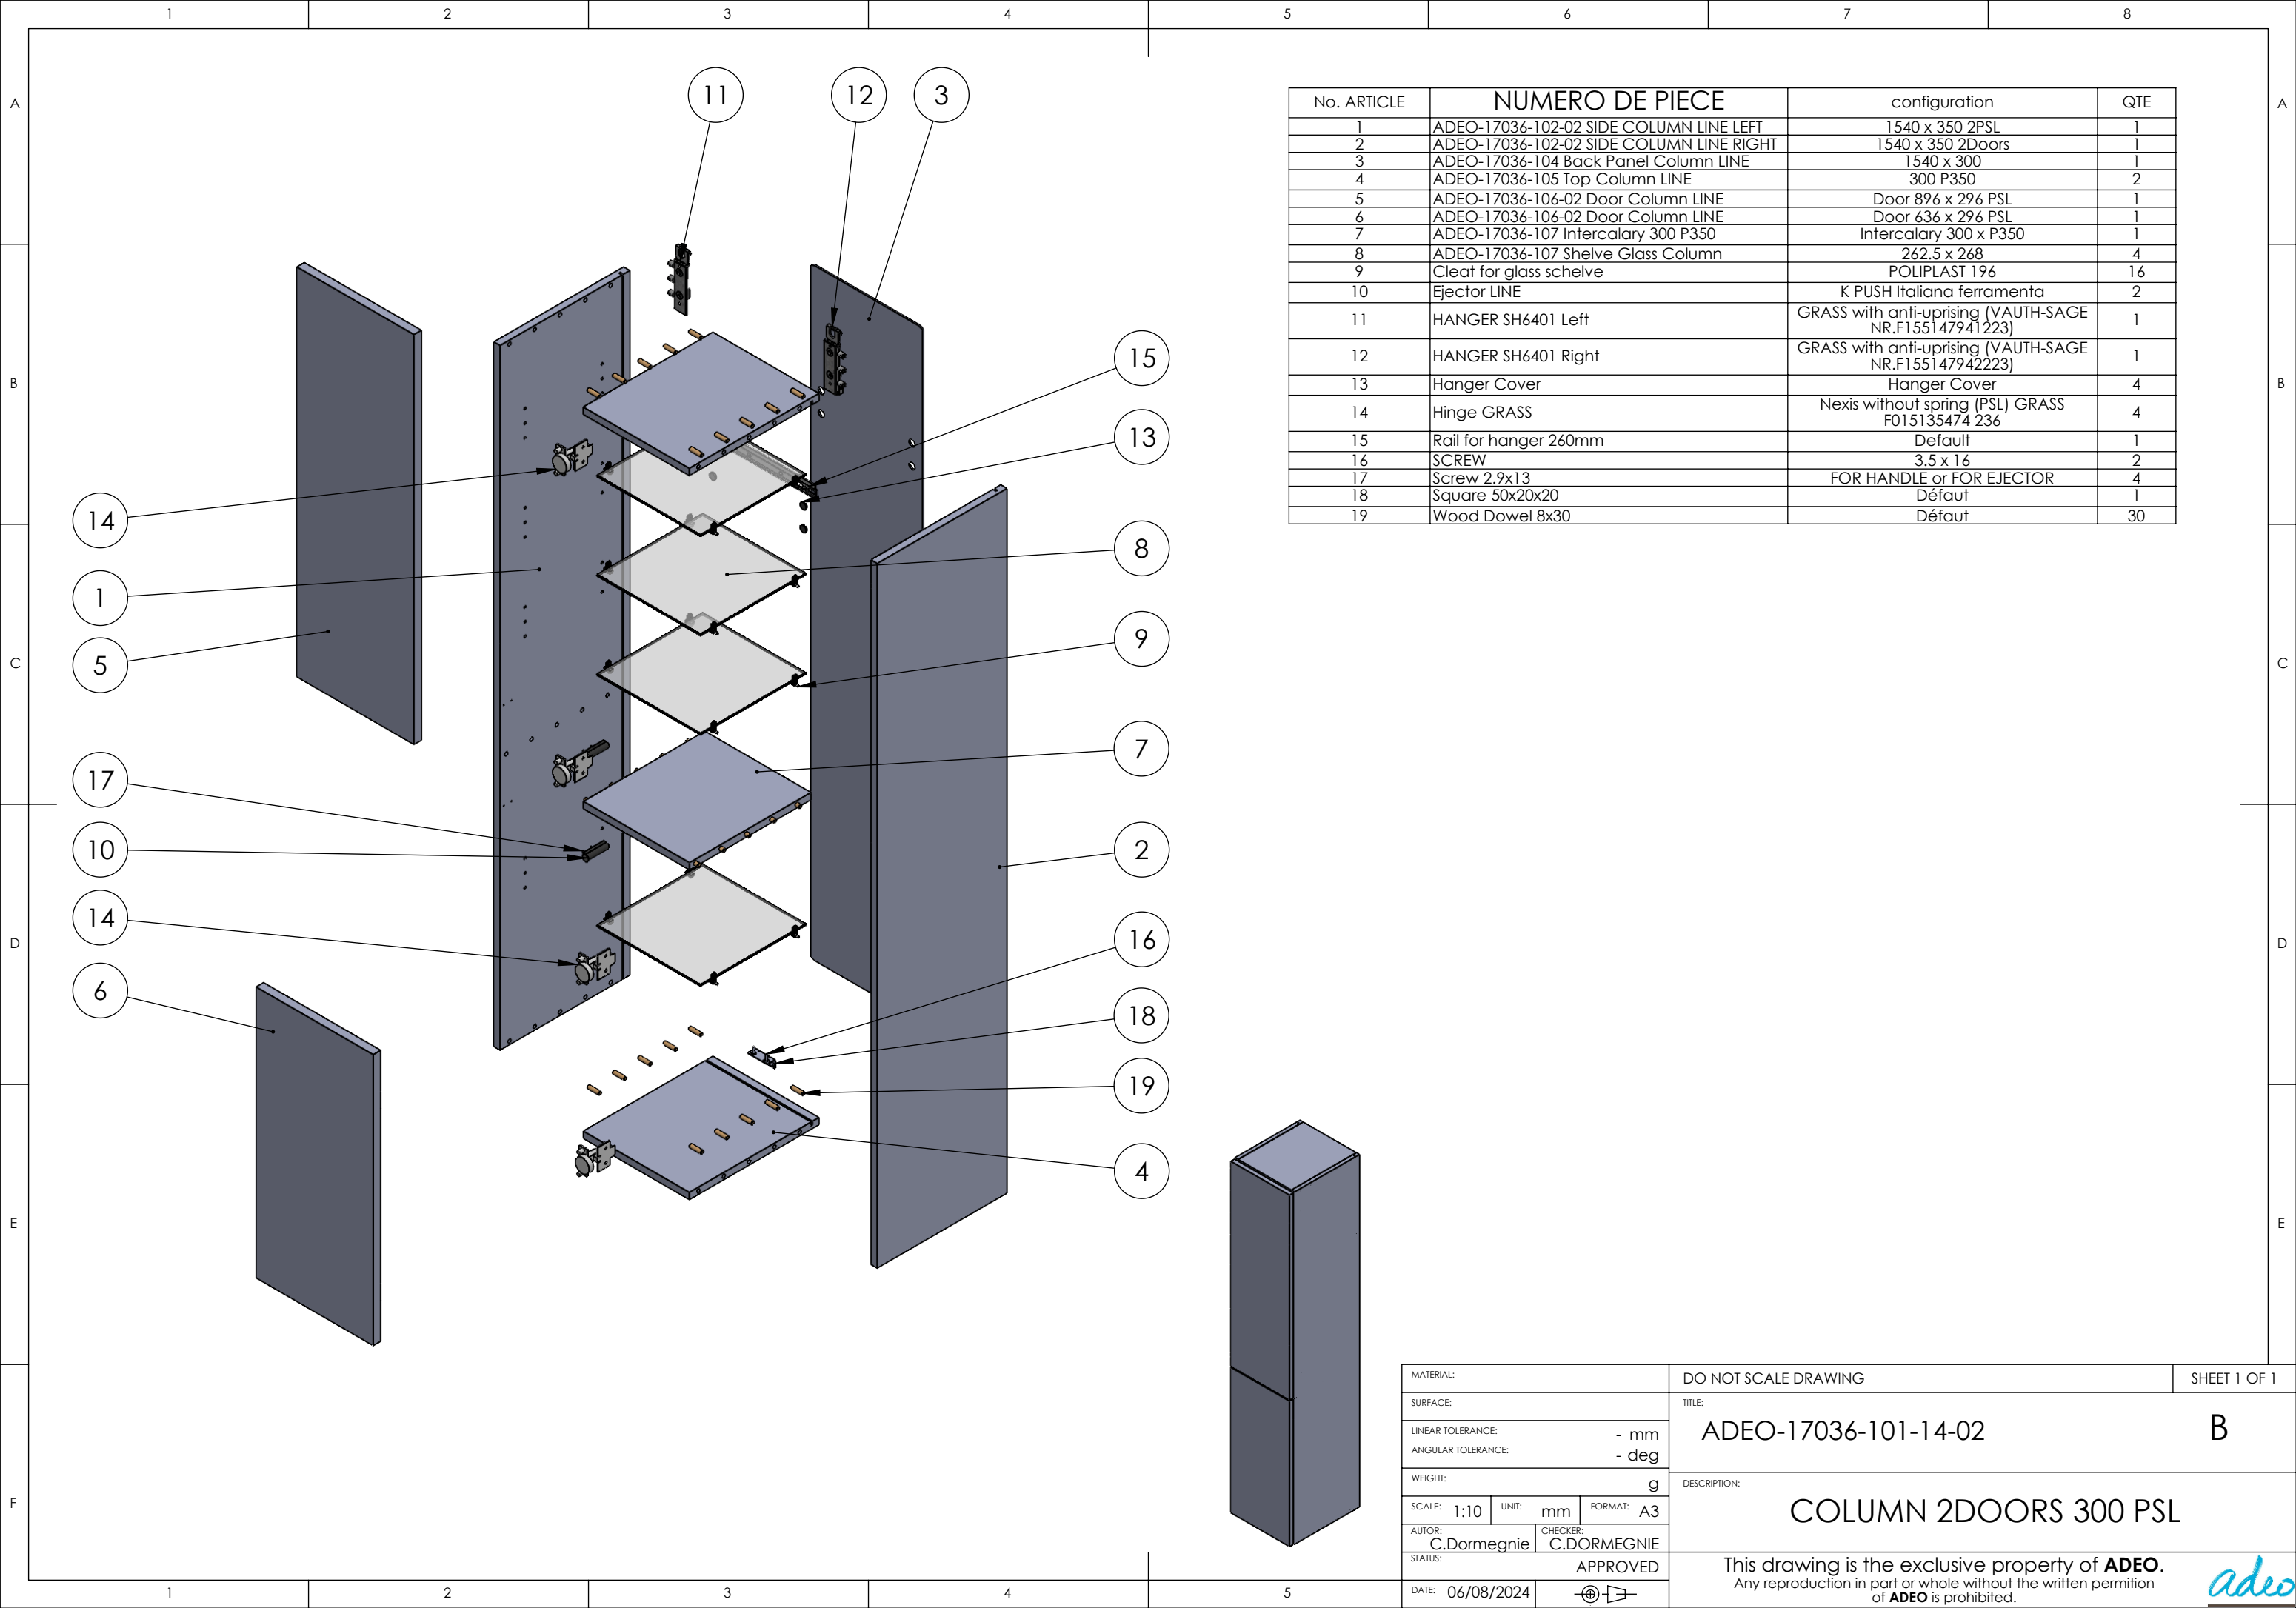

No. ARTICLE	NUMERO DE PIECE	configuration	QTE
1	ADEO-17036-102-02 SIDE COLUMN LINE LEFT	1540 x 350 2PSL	1
2	ADEO-17036-102-02 SIDE COLUMN LINE RIGHT	1540 x 350 2Doors	1
3	ADEO-17036-104 Back Panel Column LINE	1540 x 300	1
4	ADEO-17036-105 Top Column LINE	300 P350	2
5	ADEO-17036-106-02 Door Column LINE	Door 896 x 296 PSL	1
6	ADEO-17036-106-02 Door Column LINE	Door 636 x 296 PSL	1
7	ADEO-17036-107 Intercalary 300 P350	Intercalary 300 x P350	1
8	ADEO-17036-107 Shelve Glass Column	262.5 x 268	4
9	Cleat for glass schelve	POLIPLAST 196	16
10	Ejector LINE	K PUSH Italiana ferramenta	2
11	HANGER SH6401 Left	GRASS with anti-uprising (VAUTH-SAGE NR.F155147941223)	1
12	HANGER SH6401 Right	GRASS with anti-uprising (VAUTH-SAGE NR.F155147942223)	1
13	Hanger Cover	Hanger Cover	4
14	Hinge GRASS	Nexis without spring (PSL) GRASS F015135474 236	4
15	Rail for hanger 260mm	Default	1
16	SCREW	3.5 x 16	2
17	Screw 2.9x13	FOR HANDLE or FOR EJECTOR	4
18	Square 50x20x20	Défaut	1
19	Wood Dowel 8x30	Défaut	30

MATERIAL:			DO NOT SCALE DRAWING			SHEET 1 OF 1	
SURFACE:			TITLE:				
LINEAR TOLERANCE: - mm			ADEO-17036-101-14-02			B	
ANGULAR TOLERANCE: - deg							
WEIGHT: g			DESCRIPTION:				
SCALE: 1:10	UNIT: mm	FORMAT: A3					
AUTOR: C.Dormegn�	CHECKER: C.DORMEGNIE						
STATUS: APPROVED							
DATE: 06/08/2024			This drawing is the exclusive property of ADEO . Any reproduction in part or whole without the written permission of ADEO is prohibited.				

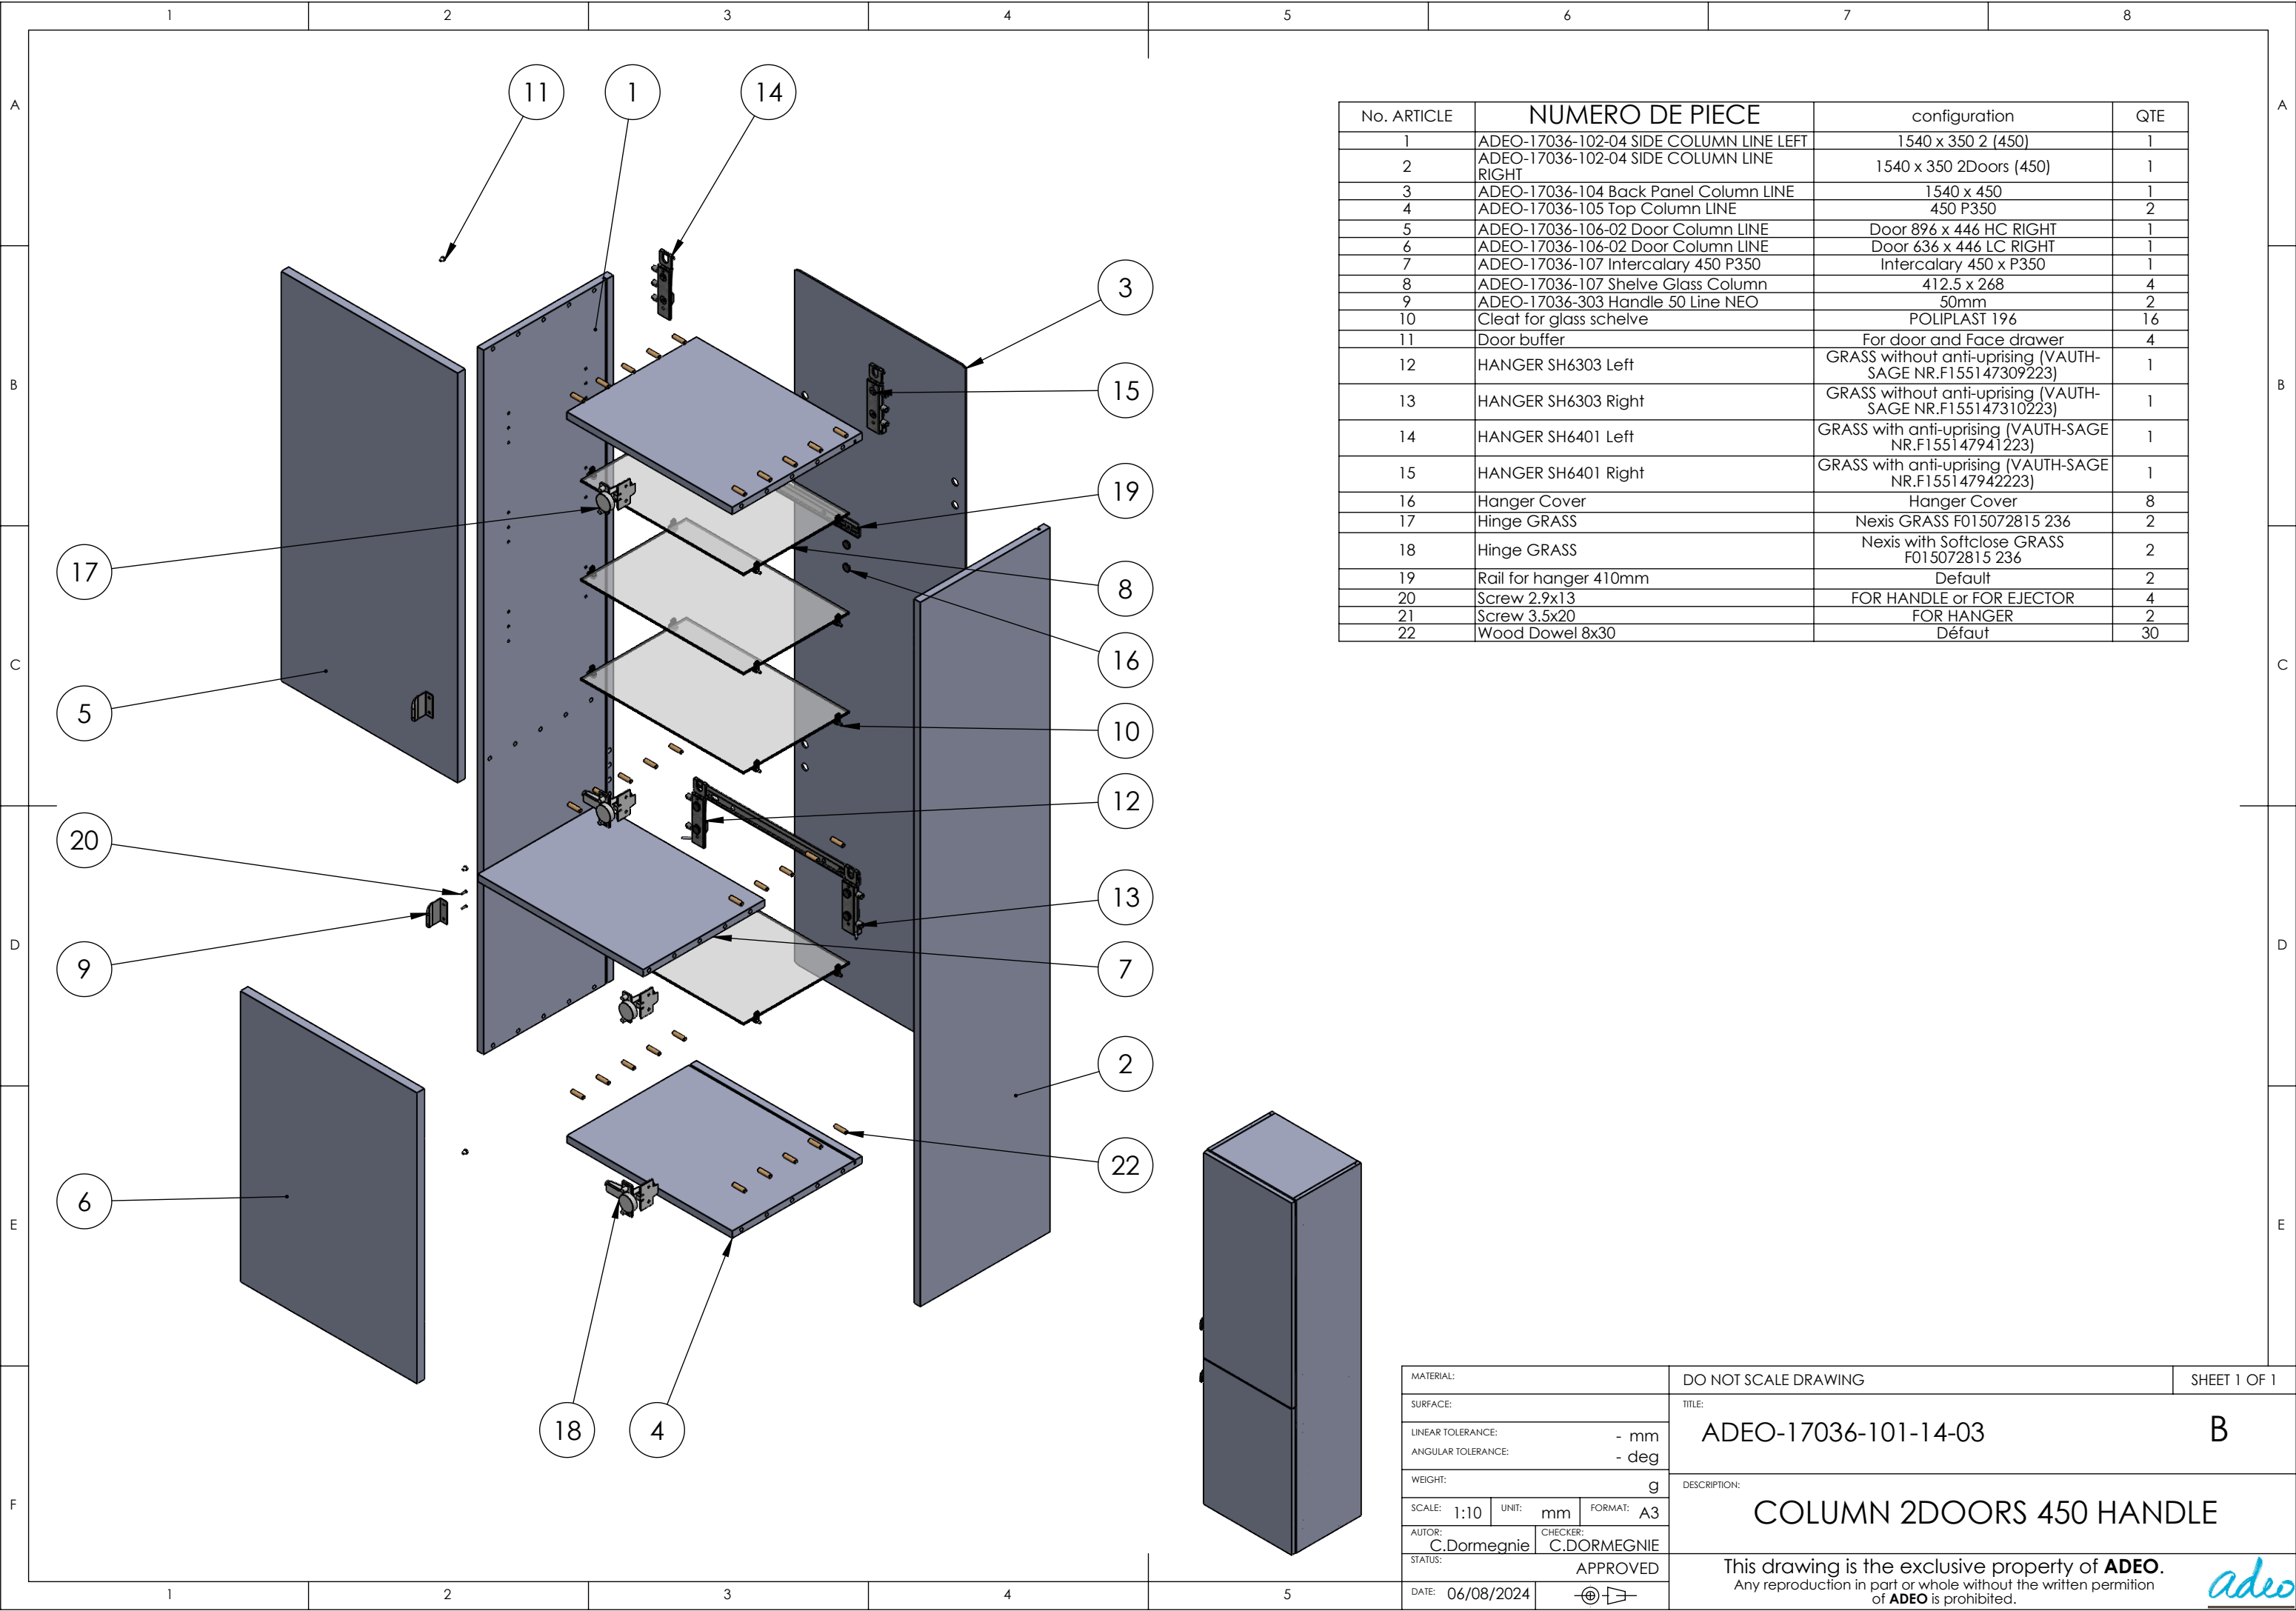

No. ARTICLE	NUMERO DE PIECE	configuration	QTE
1	ADEO-17036-102-04 SIDE COLUMN LINE LEFT	1540 x 350 2 (450)	1
2	ADEO-17036-102-04 SIDE COLUMN LINE RIGHT	1540 x 350 2Doors (450)	1
3	ADEO-17036-104 Back Panel Column LINE	1540 x 450	1
4	ADEO-17036-105 Top Column LINE	450 P350	2
5	ADEO-17036-106-02 Door Column LINE	Door 896 x 446 HC RIGHT	1
6	ADEO-17036-106-02 Door Column LINE	Door 636 x 446 LC RIGHT	1
7	ADEO-17036-107 Intercalary 450 P350	Intercalary 450 x P350	1
8	ADEO-17036-107 Shelf Glass Column	412.5 x 268	4
9	ADEO-17036-303 Handle 50 Line NEO	50mm	2
10	Cleat for glass schelve	POLIPLAST 196	16
11	Door buffer	For door and Face drawer	4
12	HANGER SH6303 Left	GRASS without anti-uprising (VAUTH-SAGE NR.F155147309223)	1
13	HANGER SH6303 Right	GRASS without anti-uprising (VAUTH-SAGE NR.F155147310223)	1
14	HANGER SH6401 Left	GRASS with anti-uprising (VAUTH-SAGE NR.F155147941223)	1
15	HANGER SH6401 Right	GRASS with anti-uprising (VAUTH-SAGE NR.F155147942223)	1
16	Hanger Cover	Hanger Cover	8
17	Hinge GRASS	Nexis GRASS F015072815 236	2
18	Hinge GRASS	Nexis with Softclose GRASS F015072815 236	2
19	Rail for hanger 410mm	Default	2
20	Screw 2.9x13	FOR HANDLE or FOR EJECTOR	4
21	Screw 3.5x20	FOR HANGER	2
22	Wood Dowel 8x30	Défaut	30

MATERIAL:

SURFACE:

LINEAR TOLERANCE:

- mm

ANGULAR TOLERANCE:

- deg

WEIGHT:

g

SCALE: 1:10UNIT: mmFORMAT: A3

AUTOR: C.DormegnietCHECKER: C.DORMEGNIE

STATUS: APPROVED

DATE: 06/08/2024

DO NOT SCALE DRAWING

TITLE:

ADEO-17036-101-14-03

DESCRIPTION:


COLUMN 2DOORS 450 HANDLE

This drawing is the exclusive property of ADEO.

Any reproduction in part or whole without the written permission of ADEO is prohibited.


SHEET 1 OF 1

B

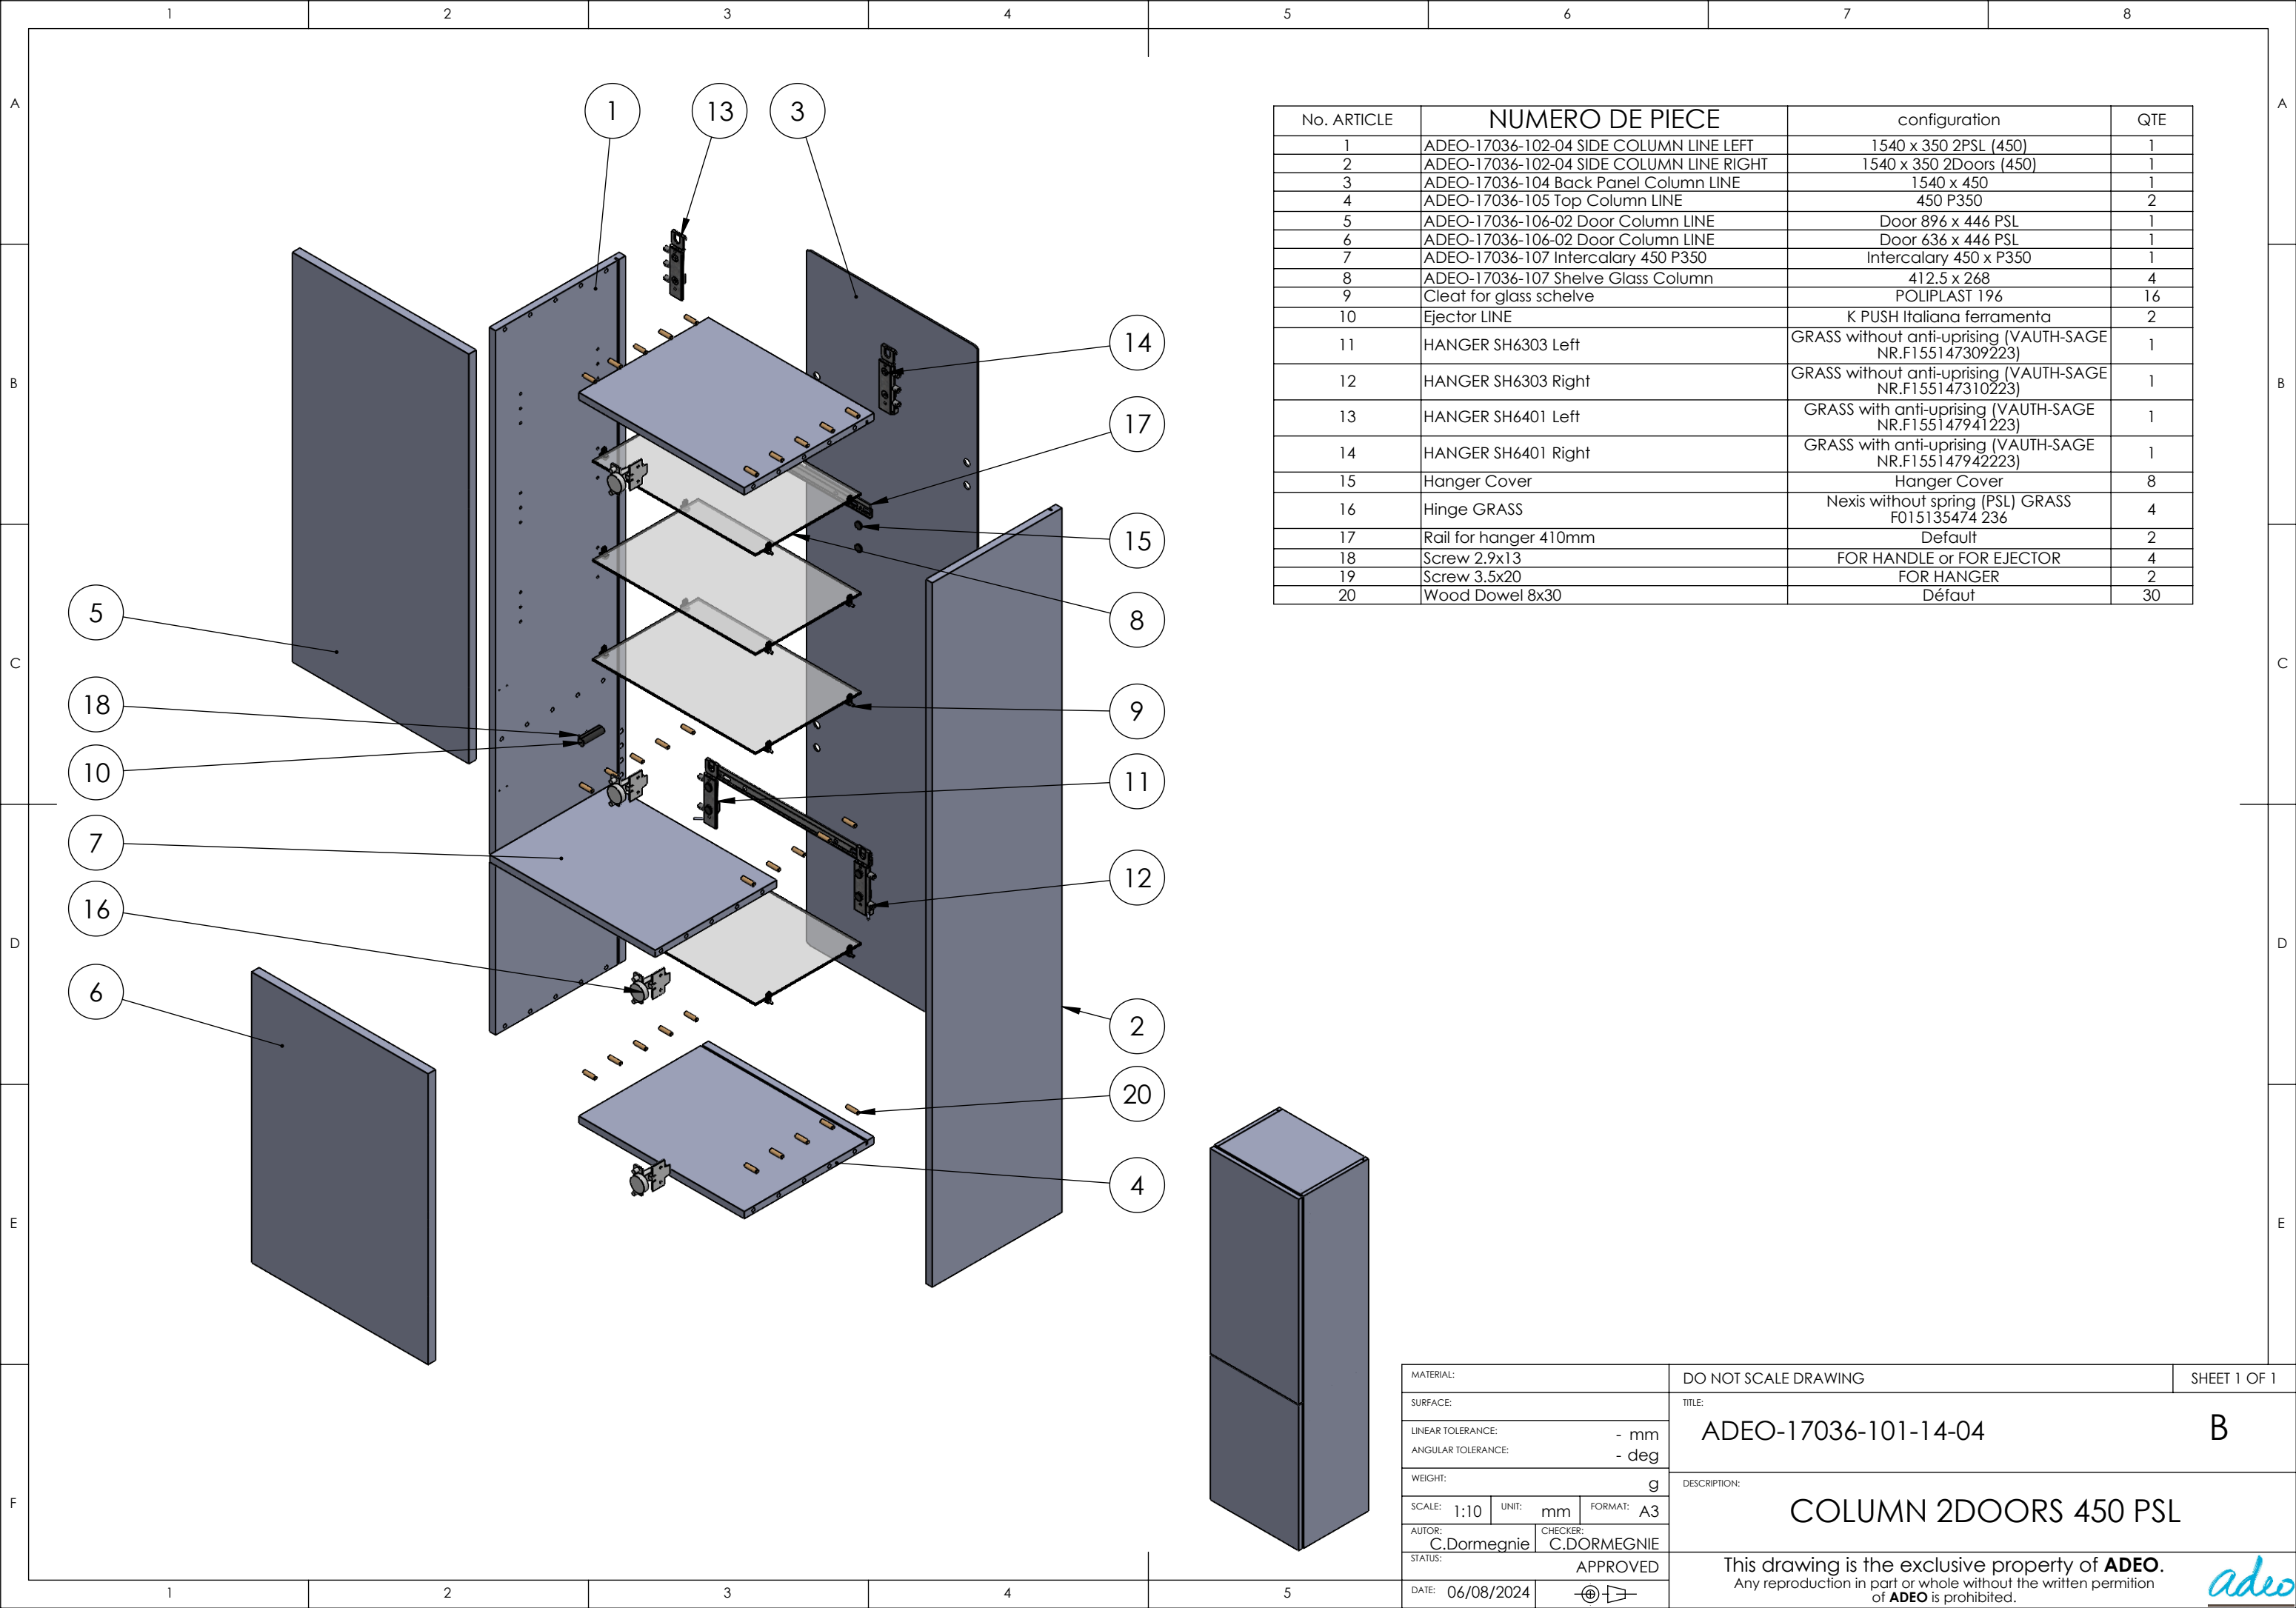

No. ARTICLE	NUMERO DE PIECE	configuration	QTE
1	ADEO-17036-102-04 SIDE COLUMN LINE LEFT	1540 x 350 2PSL (450)	1
2	ADEO-17036-102-04 SIDE COLUMN LINE RIGHT	1540 x 350 2Doors (450)	1
3	ADEO-17036-104 Back Panel Column LINE	1540 x 450	1
4	ADEO-17036-105 Top Column LINE	450 P350	2
5	ADEO-17036-106-02 Door Column LINE	Door 896 x 446 PSL	1
6	ADEO-17036-106-02 Door Column LINE	Door 636 x 446 PSL	1
7	ADEO-17036-107 Intercalary 450 P350	Intercalary 450 x P350	1
8	ADEO-17036-107 Shelve Glass Column	412.5 x 268	4
9	Cleat for glass schelve	POLIPLAST 196	16
10	Ejector LINE	K PUSH Italiana ferramenta	2
11	HANGER SH6303 Left	GRASS without anti-uprising (VAUTH-SAGE NR.F155147309223)	1
12	HANGER SH6303 Right	GRASS without anti-uprising (VAUTH-SAGE NR.F155147310223)	1
13	HANGER SH6401 Left	GRASS with anti-uprising (VAUTH-SAGE NR.F155147941223)	1
14	HANGER SH6401 Right	GRASS with anti-uprising (VAUTH-SAGE NR.F155147942223)	1
15	Hanger Cover	Hanger Cover	8
16	Hinge GRASS	Nexis without spring (PSL) GRASS F015135474 236	4
17	Rail for hanger 410mm	Default	2
18	Screw 2.9x13	FOR HANDLE or FOR EJECTOR	4
19	Screw 3.5x20	FOR HANGER	2
20	Wood Dowel 8x30	Défaut	30

MATERIAL:		DO NOT SCALE DRAWING		SHEET 1 OF 1	
SURFACE:		TITLE: ADEO-17036-101-14-04 B			
LINEAR TOLERANCE: ANGULAR TOLERANCE:		- mm - deg			
WEIGHT:		DESCRIPTION: g COLUMN 2DOORS 450 PSL			
SCALE: 1:10	UNIT: mm	FORMAT: A3			
AUTOR: C.Dormegn�		CHECKER: C.DORMEGNIE			
STATUS:		APPROVED		This drawing is the exclusive property of ADEO . Any reproduction in part or whole without the written permission of ADEO is prohibited.	
DATE: 06/08/2024					

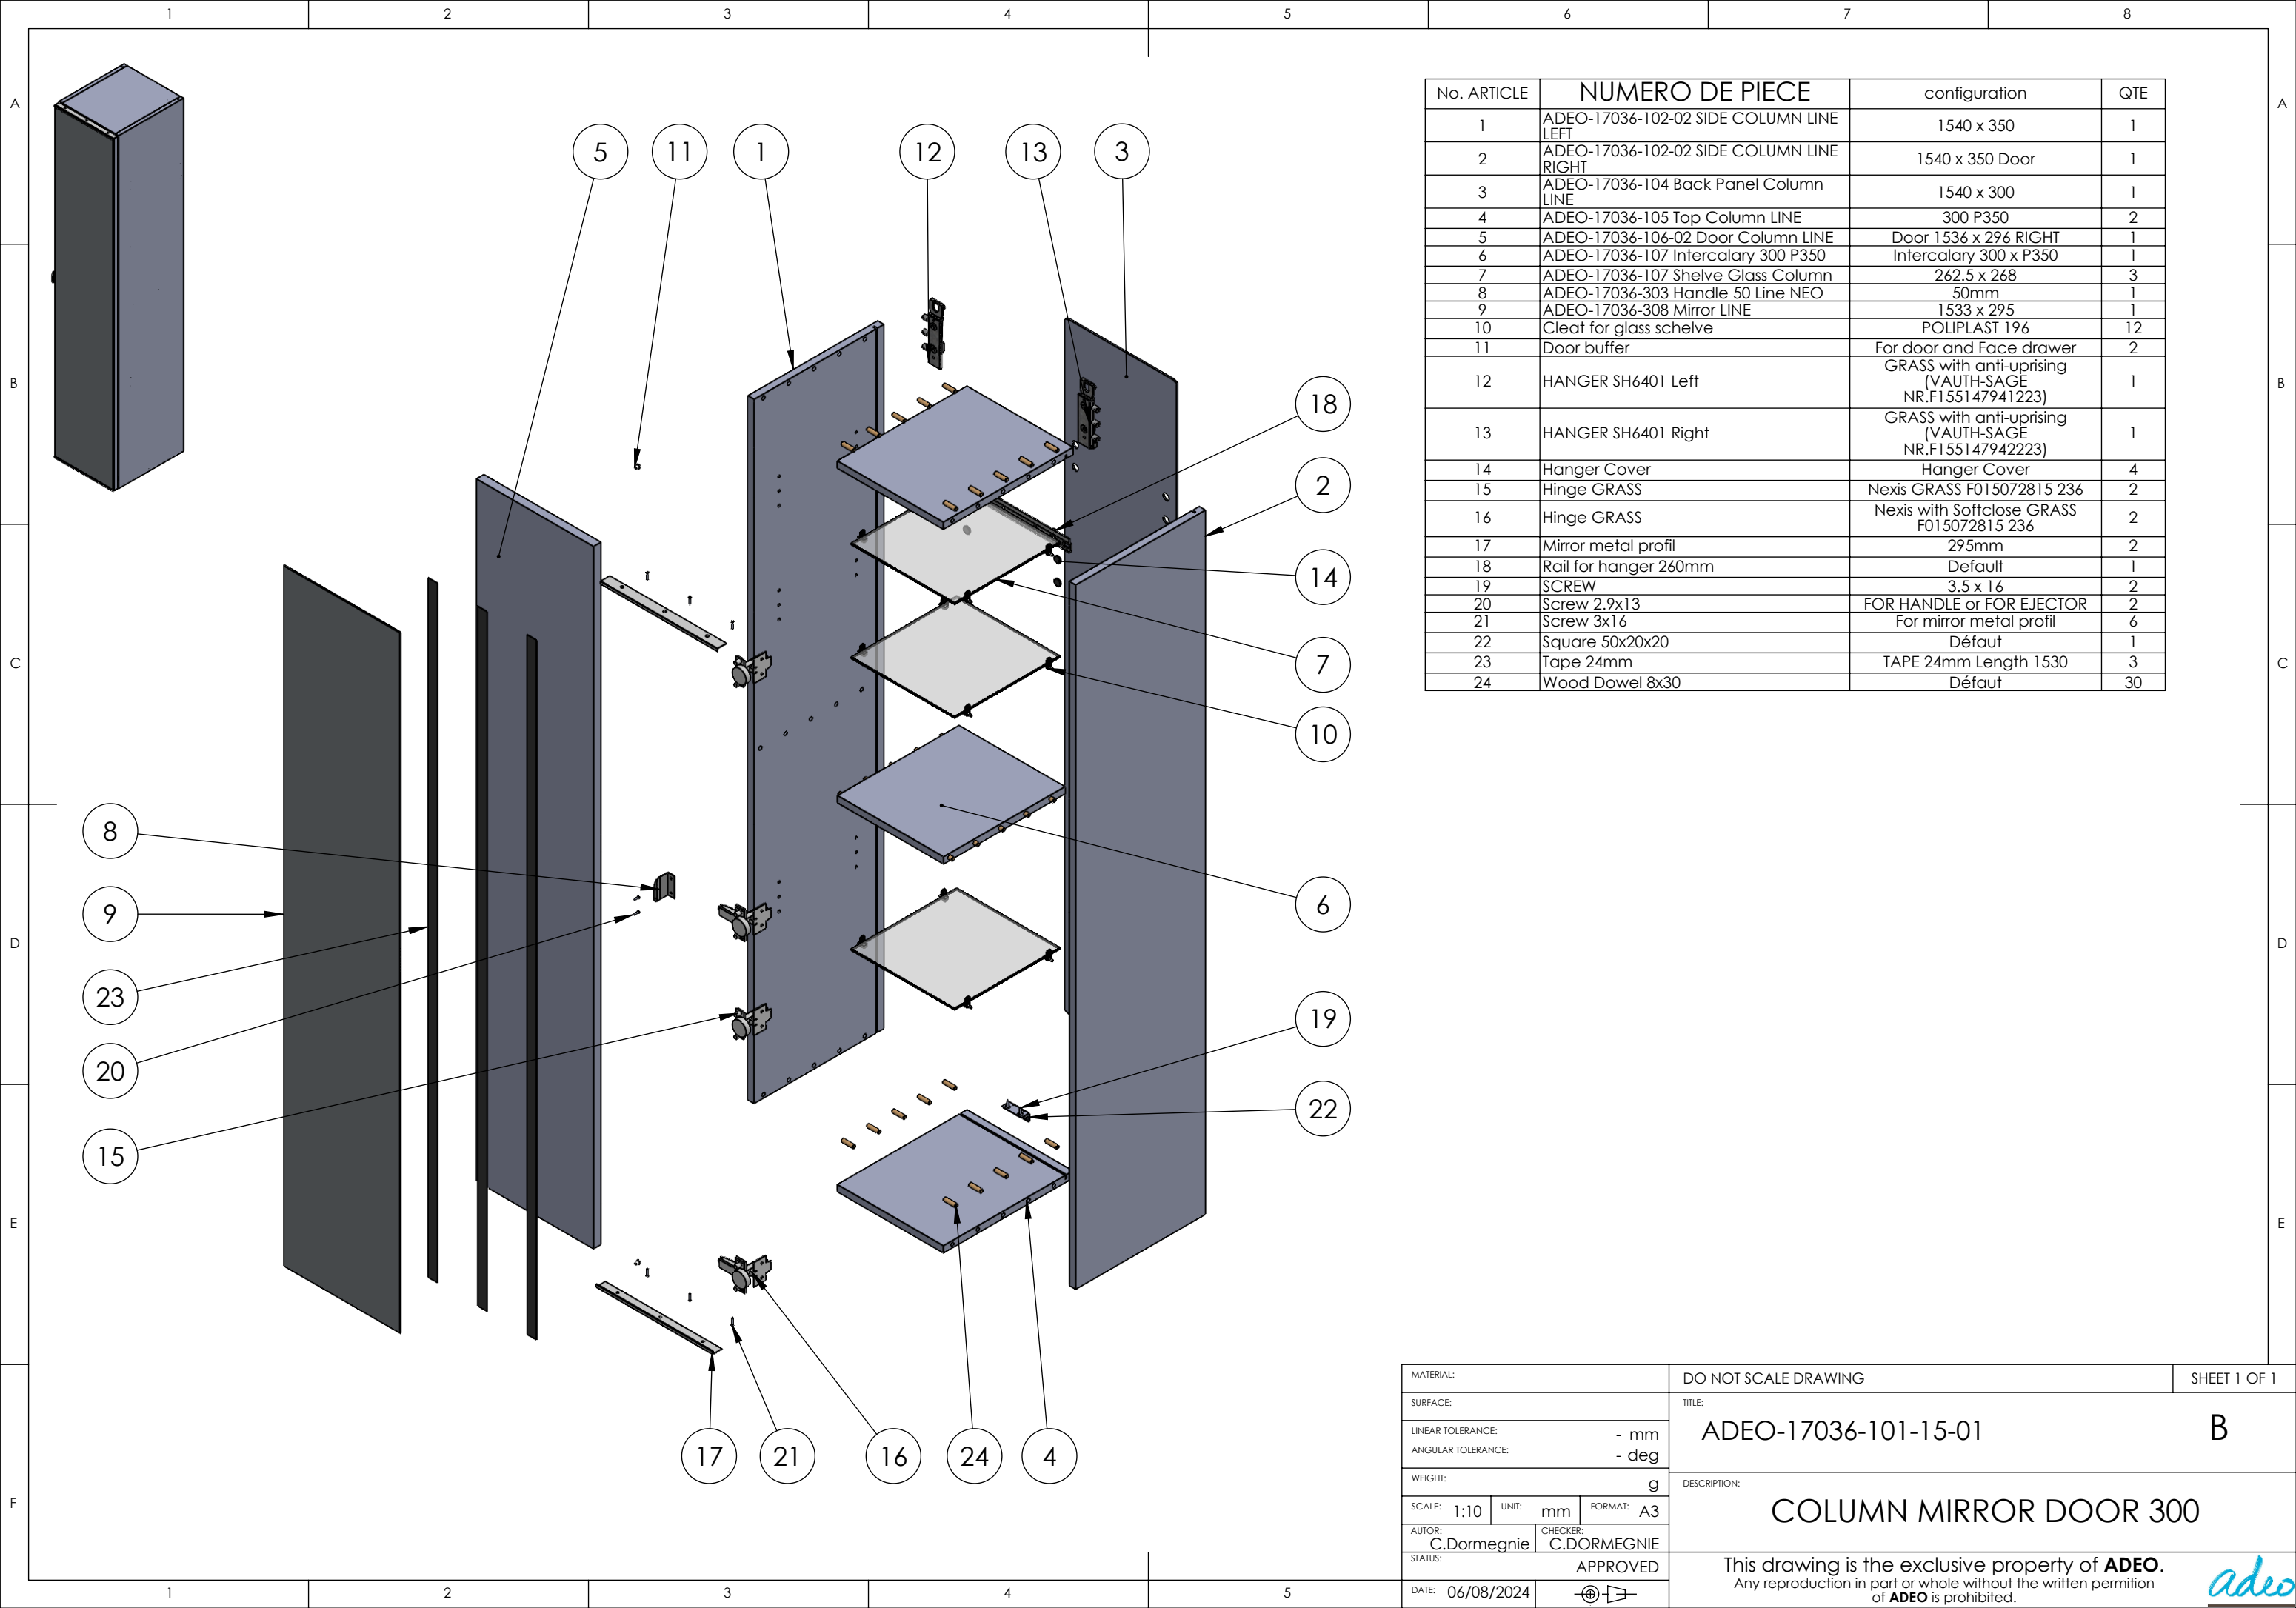


No. ARTICLE	NUMERO DE PIECE	configuration	QTE
1	ADEO-17036-102-02 SIDE COLUMN LINE LEFT	1540 x 350	1
2	ADEO-17036-102-02 SIDE COLUMN LINE RIGHT	1540 x 350 Door	1
3	ADEO-17036-104 Back Panel Column LINE	1540 x 300	1
4	ADEO-17036-105 Top Column LINE	300 P350	2
5	ADEO-17036-106-02 Door Column LINE	Door 1536 x 296 RIGHT	1
6	ADEO-17036-107 Intercalary 300 P350	Intercalary 300 x P350	1
7	ADEO-17036-107 Shelfe Glass Column	262.5 x 268	3
8	ADEO-17036-303 Handle 50 Line NEO	50mm	1
9	ADEO-17036-308 Mirror LINE	1533 x 295	1
10	Cleat for glass schelve	POLIPLAST 196	12
11	Door buffer	For door and Face drawer	2
12	HANGER SH6401 Left	GRASS with anti-uprising (VAUTH-SAGE NR.F155147941223)	1
13	HANGER SH6401 Right	GRASS with anti-uprising (VAUTH-SAGE NR.F155147942223)	1
14	Hanger Cover	Hanger Cover	4
15	Hinge GRASS	Nexis GRASS F015072815 236	2
16	Hinge GRASS	Nexis with Softclose GRASS F015072815 236	2
17	Mirror metal profil	295mm	2
18	Rail for hanger 260mm	Default	1
19	SCREW	3,5 x 16	2
20	Screw 2.9x13	FOR HANDLE or FOR EJECTOR	2
21	Screw 3x16	For mirror metal profil	6
22	Square 50x20x20	Défaut	1
23	Tape 24mm	TAPE 24mm Length 1530	3
24	Wood Dowel 8x30	Défaut	30

MATERIAL:		DO NOT SCALE DRAWING		SHEET 1 OF 1	
SURFACE:		TITLE:			
LINEAR TOLERANCE: - mm		ADEO-17036-101-15-01			B
ANGULAR TOLERANCE: - deg					
WEIGHT: g		DESCRIPTION:			
SCALE: 1:10		UNIT: mm	FORMAT: A3		COLUMN MIRROR DOOR 300
AUTOR: C.Dormegnien		CHECKER: C.DORMEGNIE			
STATUS: APPROVED		This drawing is the exclusive property of ADEO . Any reproduction in part or whole without the written permission of ADEO is prohibited.			
DATE: 06/08/2024					






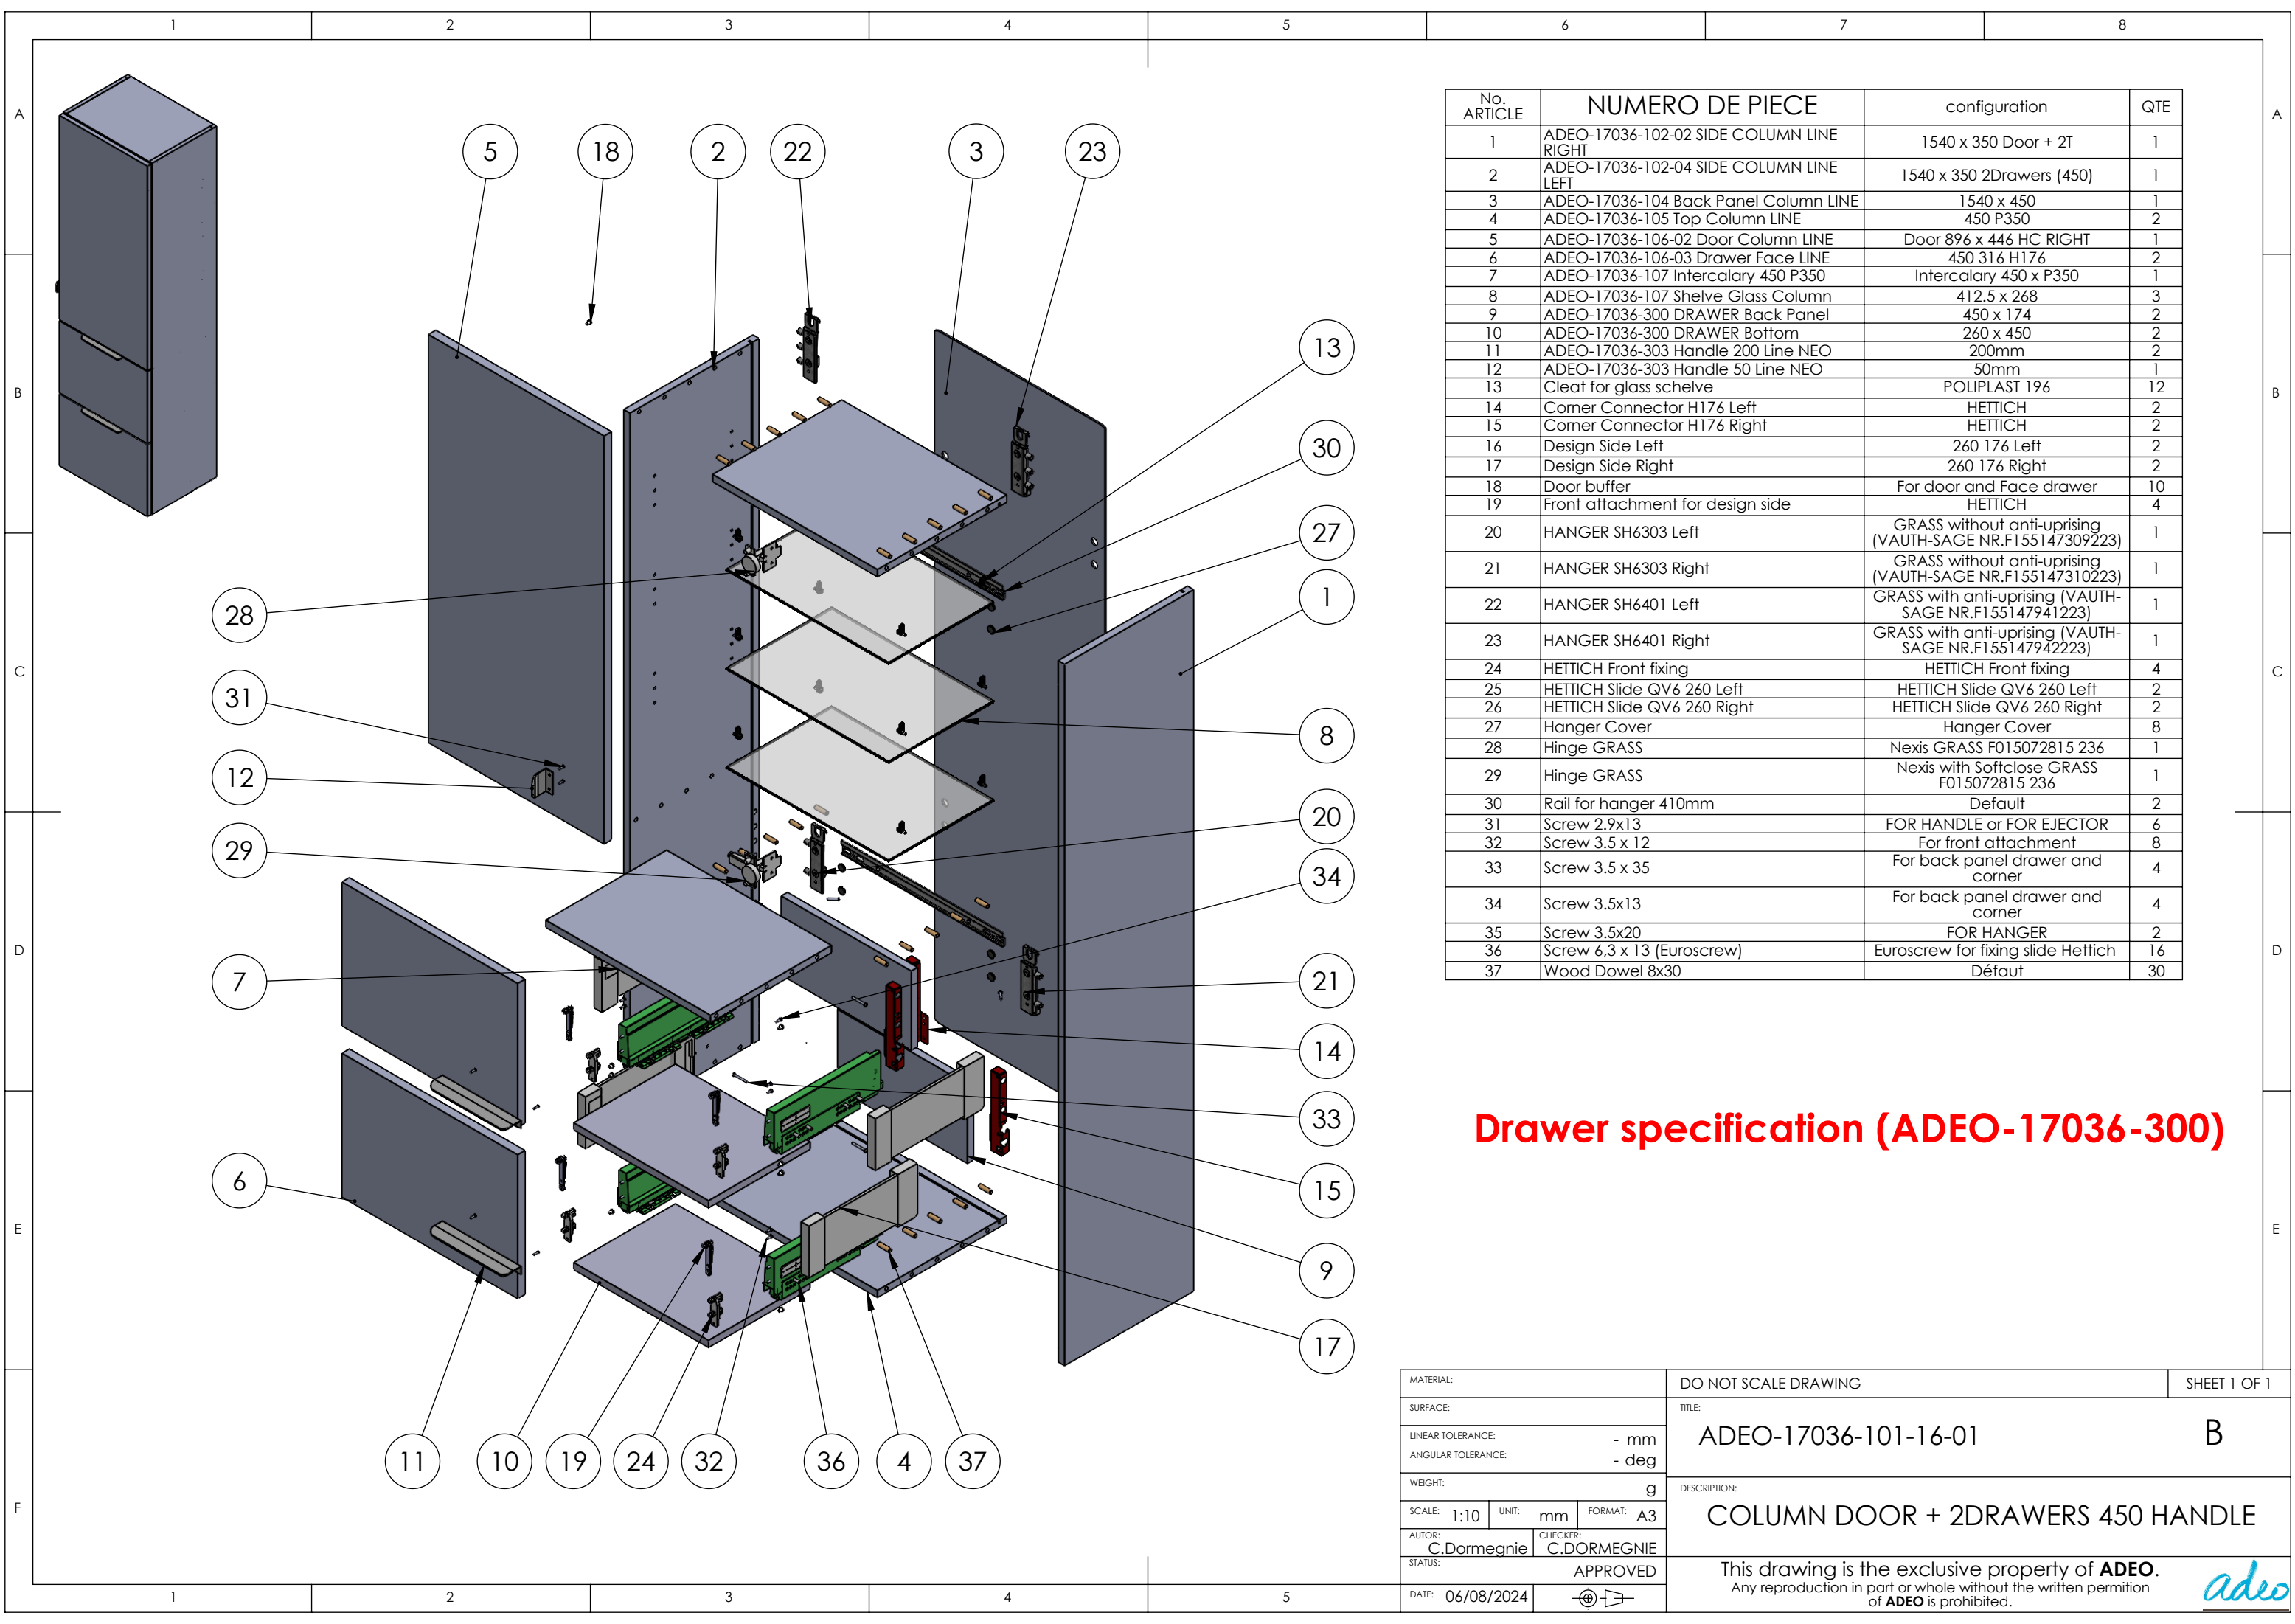

No. ARTICLE	NUMERO DE PIECE	configuration	QTE
1	ADEO-17036-102-02 SIDE COLUMN LINE RIGHT	1540 x 350 Door + 2T	1
2	ADEO-17036-102-04 SIDE COLUMN LINE LEFT	1540 x 350 2Drawers (450)	1
3	ADEO-17036-104 Back Panel Column LINE	1540 x 450	1
4	ADEO-17036-105 Top Column LINE	450 P350	2
5	ADEO-17036-106-02 Door Column LINE	Door 896 x 446 HC RIGHT	1
6	ADEO-17036-106-03 Drawer Face LINE	450 316 H176	2
7	ADEO-17036-107 Intercalary 450 P350	Intercalary 450 x P350	1
8	ADEO-17036-107 Shelfe Glass Column	412.5 x 268	3
9	ADEO-17036-300 DRAWER Back Panel	450 x 174	2
10	ADEO-17036-300 DRAWER Bottom	260 x 450	2
11	ADEO-17036-303 Handle 200 Line NEO	200mm	2
12	ADEO-17036-303 Handle 50 Line NEO	50mm	1
13	Cleat for glass schelve	POLIPLAST 196	12
14	Corner Connector H176 Left	HETTICH	2
15	Corner Connector H176 Right	HETTICH	2
16	Design Side Left	260 176 Left	2
17	Design Side Right	260 176 Right	2
18	Door buffer	For door and Face drawer	10
19	Front attachment for design side	HETTICH	4
20	HANGER SH6303 Left	GRASS without anti-uprising (VAUTH-SAGE NR.F155147309223)	1
21	HANGER SH6303 Right	GRASS without anti-uprising (VAUTH-SAGE NR.F155147310223)	1
22	HANGER SH6401 Left	GRASS with anti-uprising (VAUTH-SAGE NR.F155147941223)	1
23	HANGER SH6401 Right	GRASS with anti-uprising (VAUTH-SAGE NR.F155147942223)	1
24	HETTICH Front fixing	HETTICH Front fixing	4
25	HETTICH Slide QV6 260 Left	HETTICH Slide QV6 260 Left	2
26	HETTICH Slide QV6 260 Right	HETTICH Slide QV6 260 Right	2
27	Hanger Cover	Hanger Cover	8
28	Hinge GRASS	Nexis GRASS F015072815 236	1
29	Hinge GRASS	Nexis with Softclose GRASS F015072815 236	1
30	Rail for hanger 410mm	Default	2
31	Screw 2.9x13	FOR HANDLE or FOR EJECTOR	6
32	Screw 3.5 x 12	For front attachment	8
33	Screw 3.5 x 35	For back panel drawer and corner	4
34	Screw 3.5x13	For back panel drawer and corner	4
35	Screw 3.5x20	FOR HANGER	2
36	Screw 6,3 x 13 (Eurocrew)	Eurocrew for fixing slide Hettich	16
37	Wood Dowel 8x30	Défaut	30

Drawer specification (ADEO-17036-300)


MATERIAL:		DO NOT SCALE DRAWING		SHEET 1 OF 1	
SURFACE:		TITLE:			
LINEAR TOLERANCE: - mm		ADEO-17036-101-16-01		B	
ANGULAR TOLERANCE: - deg					
WEIGHT: g		DESCRIPTION:			
SCALE: 1:10		UNIT: mm	FORMAT: A3		
AUTOR: C.Dormegnien		CHECKER: C.DORMEGNIE			
STATUS: APPROVED		This drawing is the exclusive property of ADEO . Any reproduction in part or whole without the written permission of ADEO is prohibited.			
DATE: 06/08/2024					
					

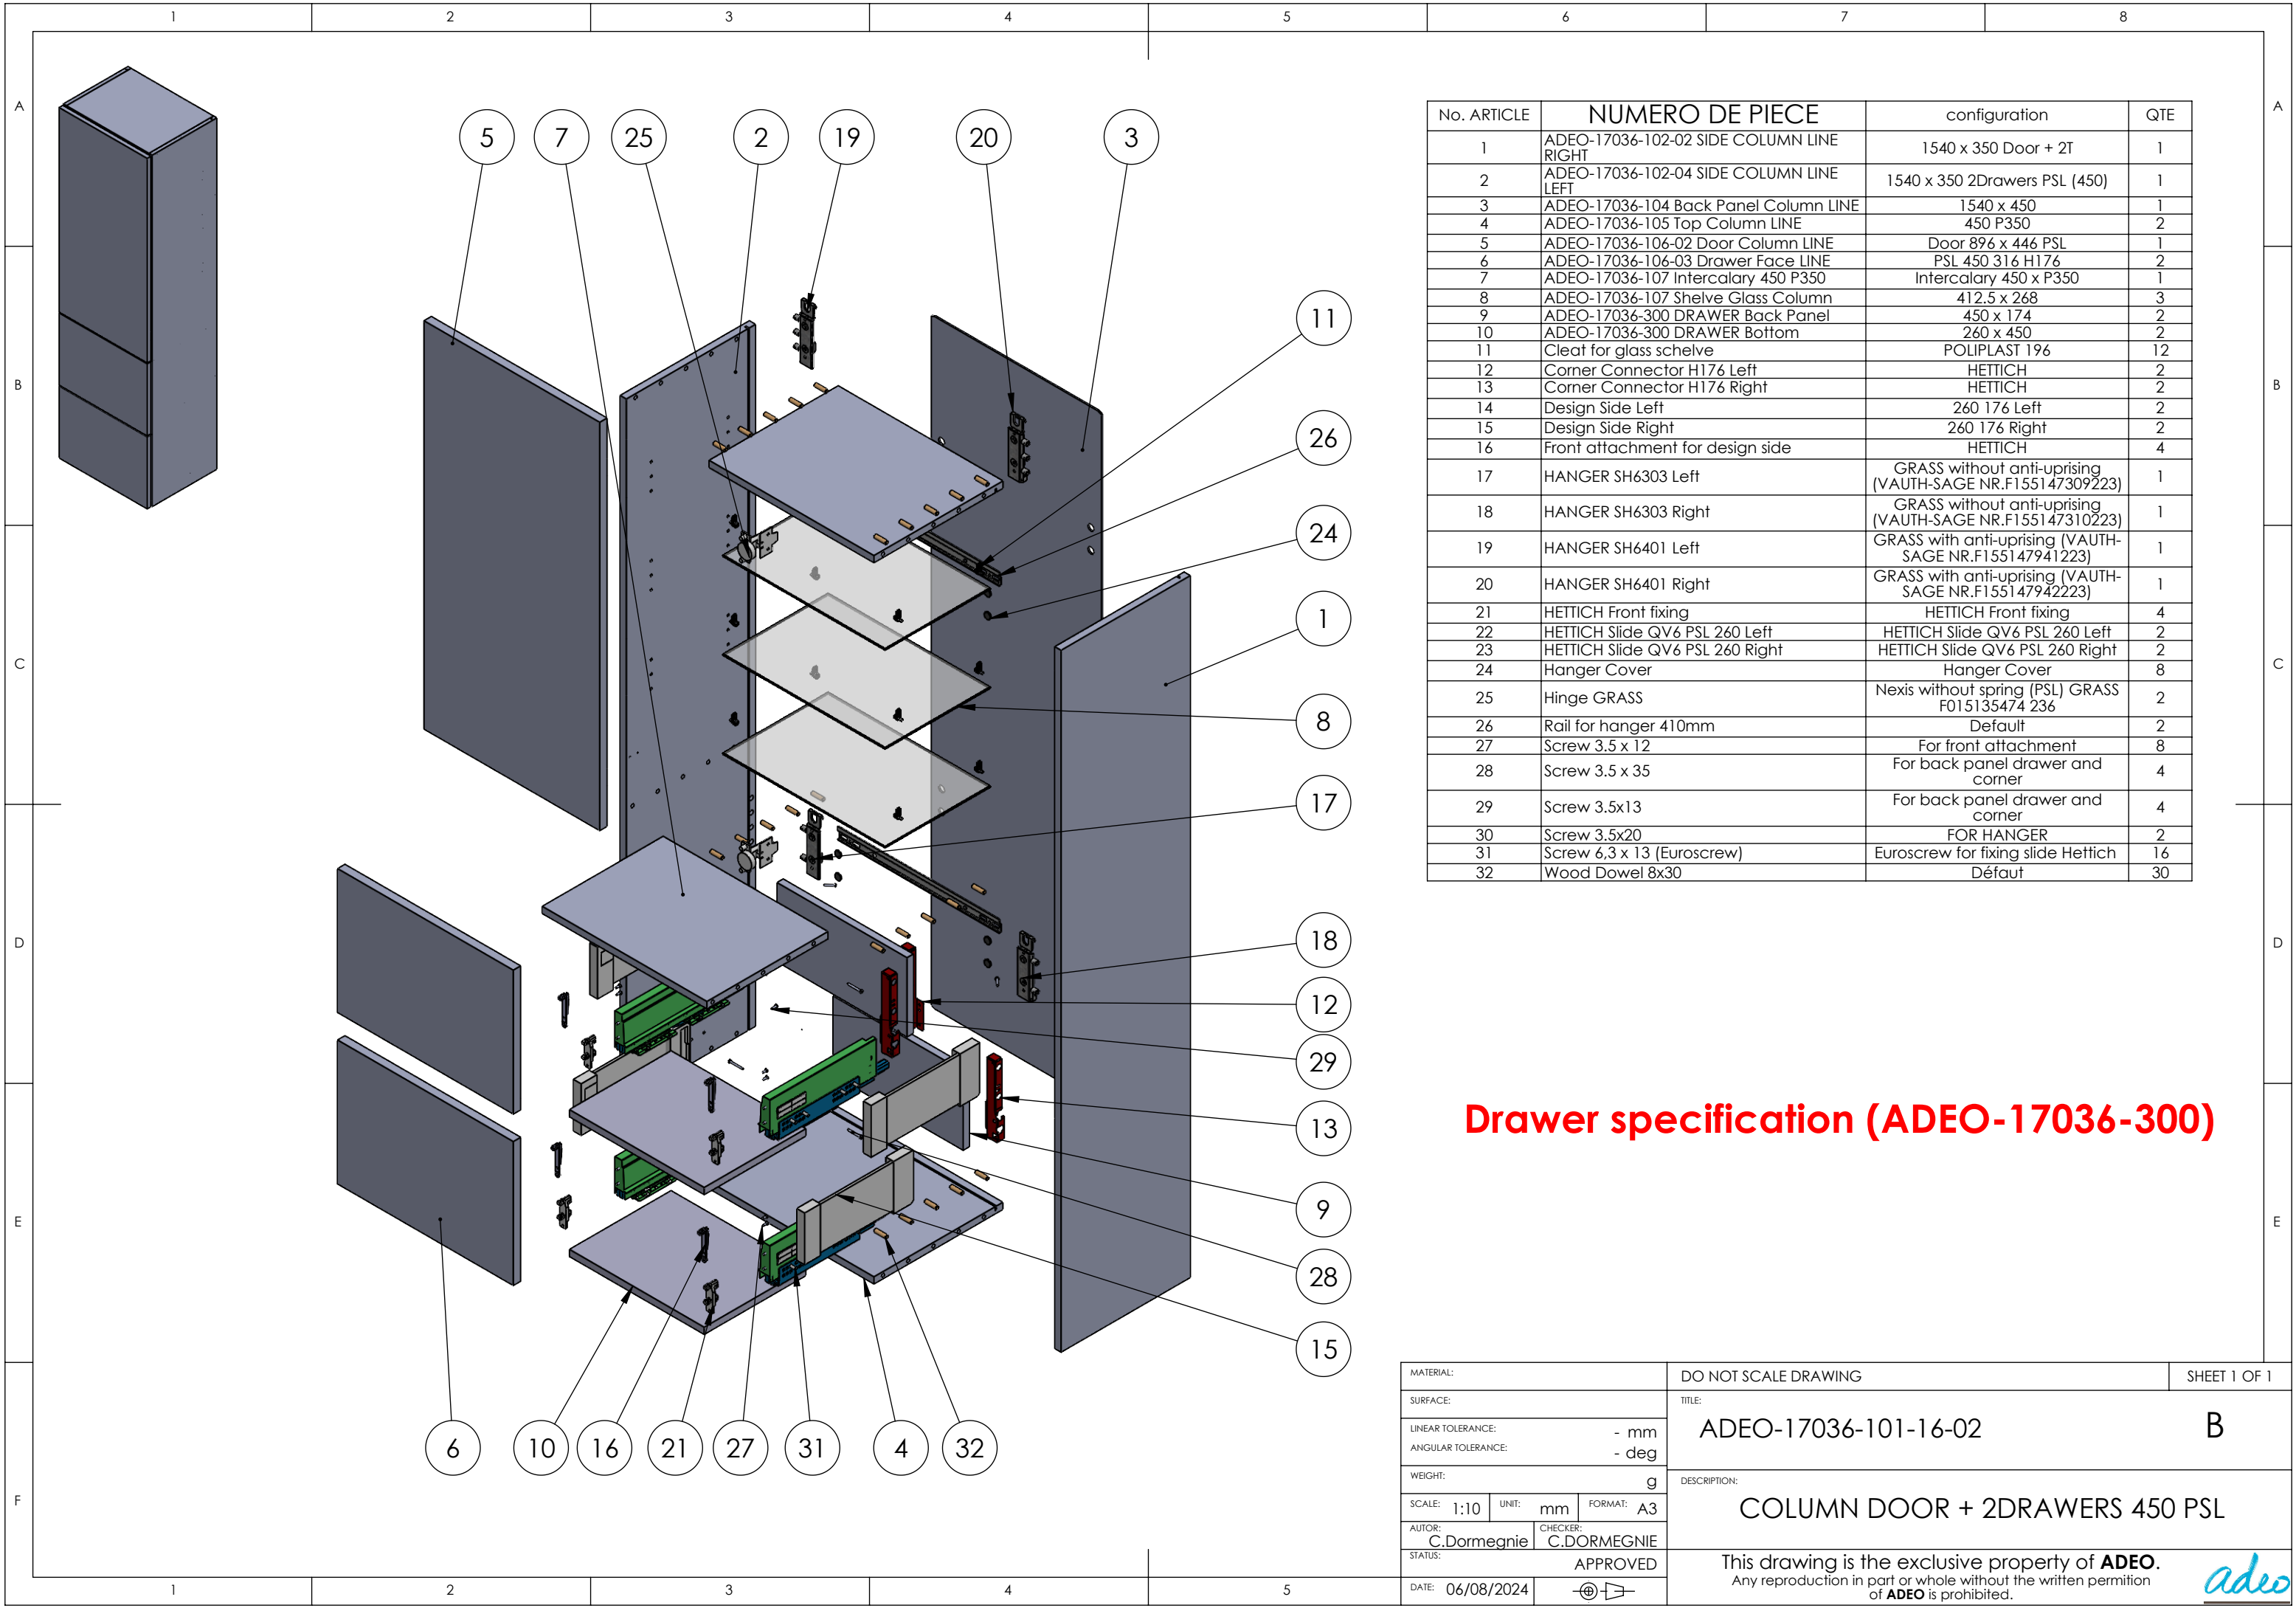

No. ARTICLE	NUMERO DE PIECE	configuration	QTE
1	ADEO-17036-102-02 SIDE COLUMN LINE RIGHT	1540 x 350 Door + 2T	1
2	ADEO-17036-102-04 SIDE COLUMN LINE LEFT	1540 x 350 2Drawers PSL (450)	1
3	ADEO-17036-104 Back Panel Column LINE	1540 x 450	1
4	ADEO-17036-105 Top Column LINE	450 P350	2
5	ADEO-17036-106-02 Door Column LINE	Door 896 x 446 PSL	1
6	ADEO-17036-106-03 Drawer Face LINE	PSL 450 316 H176	2
7	ADEO-17036-107 Intercalary 450 P350	Intercalary 450 x P350	1
8	ADEO-17036-107 Shelve Glass Column	412.5 x 268	3
9	ADEO-17036-300 DRAWER Back Panel	450 x 174	2
10	ADEO-17036-300 DRAWER Bottom	260 x 450	2
11	Cleat for glass schelve	POLIPLAST 196	12
12	Corner Connector H176 Left	HETTICH	2
13	Corner Connector H176 Right	HETTICH	2
14	Design Side Left	260 176 Left	2
15	Design Side Right	260 176 Right	2
16	Front attachment for design side	HETTICH	4
17	HANGER SH6303 Left	GRASS without anti-uprising (VAUTH-SAGE NR.F155147309223)	1
18	HANGER SH6303 Right	GRASS without anti-uprising (VAUTH-SAGE NR.F155147310223)	1
19	HANGER SH6401 Left	GRASS with anti-uprising (VAUTH-SAGE NR.F155147941223)	1
20	HANGER SH6401 Right	GRASS with anti-uprising (VAUTH-SAGE NR.F155147942223)	1
21	HETTICH Front fixing	HETTICH Front fixing	4
22	HETTICH Slide QV6 PSL 260 Left	HETTICH Slide QV6 PSL 260 Left	2
23	HETTICH Slide QV6 PSL 260 Right	HETTICH Slide QV6 PSL 260 Right	2
24	Hanger Cover	Hanger Cover	8
25	Hinge GRASS	Nexis without spring (PSL) GRASS F015135474 236	2
26	Rail for hanger 410mm	Default	2
27	Screw 3.5 x 12	For front attachment	8
28	Screw 3.5 x 35	For back panel drawer and corner	4
29	Screw 3.5x13	For back panel drawer and corner	4
30	Screw 3.5x20	FOR HANGER	2
31	Screw 6,3 x 13 (Eurocrew)	Eurocrew for fixing slide Hettich	16
32	Wood Dowel 8x30	Défaut	30

Drawer specification (ADEO-17036-300)

MATERIAL:		DO NOT SCALE DRAWING		SHEET 1 OF 1	
SURFACE:		TITLE:			
LINEAR TOLERANCE: - mm		ADEO-17036-101-16-02			B
ANGULAR TOLERANCE: - deg					
WEIGHT: g		DESCRIPTION:			
SCALE: 1:10		UNIT: mm		FORMAT: A3	
AUTOR: C.Dormegnien		CHECKER: C.DORMEGNIE		COLUMN DOOR + 2DRAWERS 450 PSL	
STATUS: APPROVED					
DATE: 06/08/2024				This drawing is the exclusive property of ADEO . Any reproduction in part or whole without the written permission of ADEO is prohibited.	
					

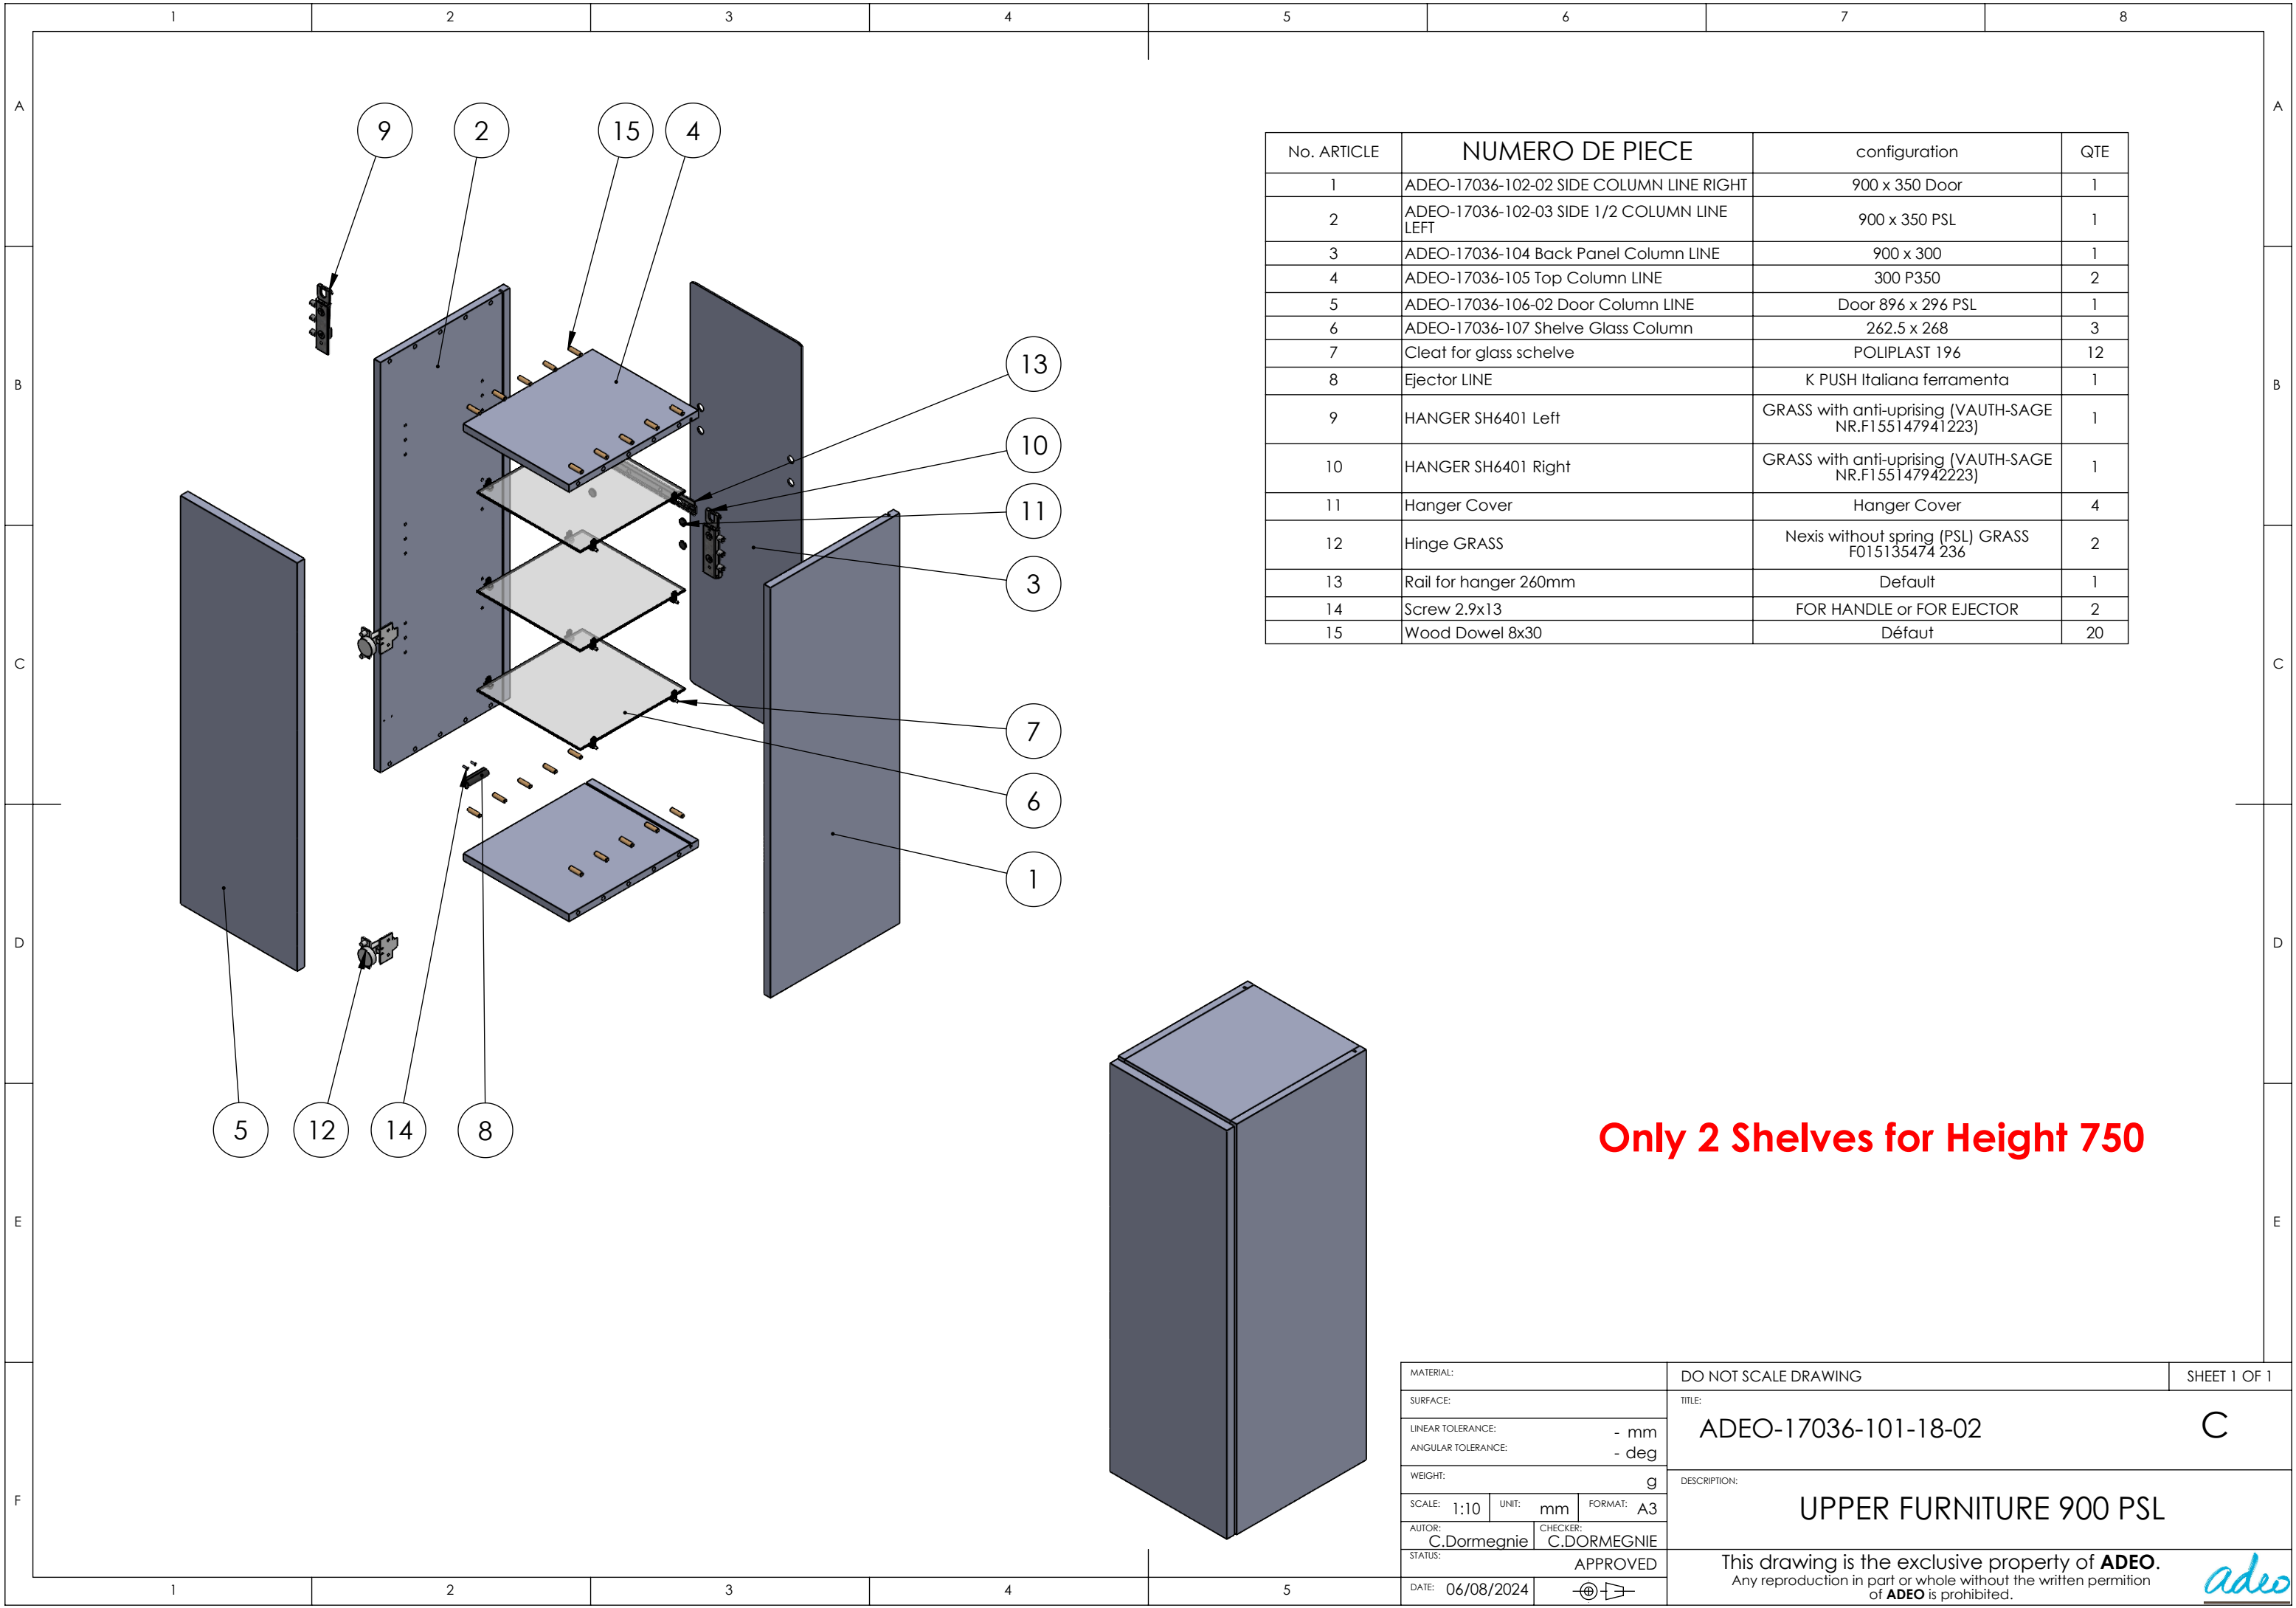

No. ARTICLE	NUMERO DE PIECE	configuration	QTE
1	ADEO-17036-102-02 SIDE COLUMN LINE RIGHT	900 x 350 Door	1
2	ADEO-17036-102-03 SIDE 1/2 COLUMN LINE LEFT	900 x 350 PSL	1
3	ADEO-17036-104 Back Panel Column LINE	900 x 300	1
4	ADEO-17036-105 Top Column LINE	300 P350	2
5	ADEO-17036-106-02 Door Column LINE	Door 896 x 296 PSL	1
6	ADEO-17036-107 Shelfe Glass Column	262.5 x 268	3
7	Cleat for glass schelve	POLIPLAST 196	12
8	Ejector LINE	K PUSH Italiana ferramenta	1
9	HANGER SH6401 Left	GRASS with anti-uprising (VAUTH-SAGE NR.F155147941223)	1
10	HANGER SH6401 Right	GRASS with anti-uprising (VAUTH-SAGE NR.F155147942223)	1
11	Hanger Cover	Hanger Cover	4
12	Hinge GRASS	Nexis without spring (PSL) GRASS F015135474 236	2
13	Rail for hanger 260mm	Default	1
14	Screw 2.9x13	FOR HANDLE or FOR EJECTOR	2
15	Wood Dowel 8x30	Défaut	20

Only 2 Shelves for Height 750

MATERIAL:		DO NOT SCALE DRAWING		SHEET 1 OF 1	
SURFACE:		TITLE: ADEO-17036-101-18-02 C			
LINEAR TOLERANCE: ANGULAR TOLERANCE:		- mm - deg			
WEIGHT:		DESCRIPTION: g UPPER FURNITURE 900 PSL			
SCALE: 1:10	UNIT: mm	FORMAT: A3		This drawing is the exclusive property of ADEO. Any reproduction in part or whole without the written permission of ADEO is prohibited. adeo	
AUTOR: C.Dormegn�	CHECKER: C.DORMEGNIE				
STATUS: APPROVED					
DATE: 06/08/2024					